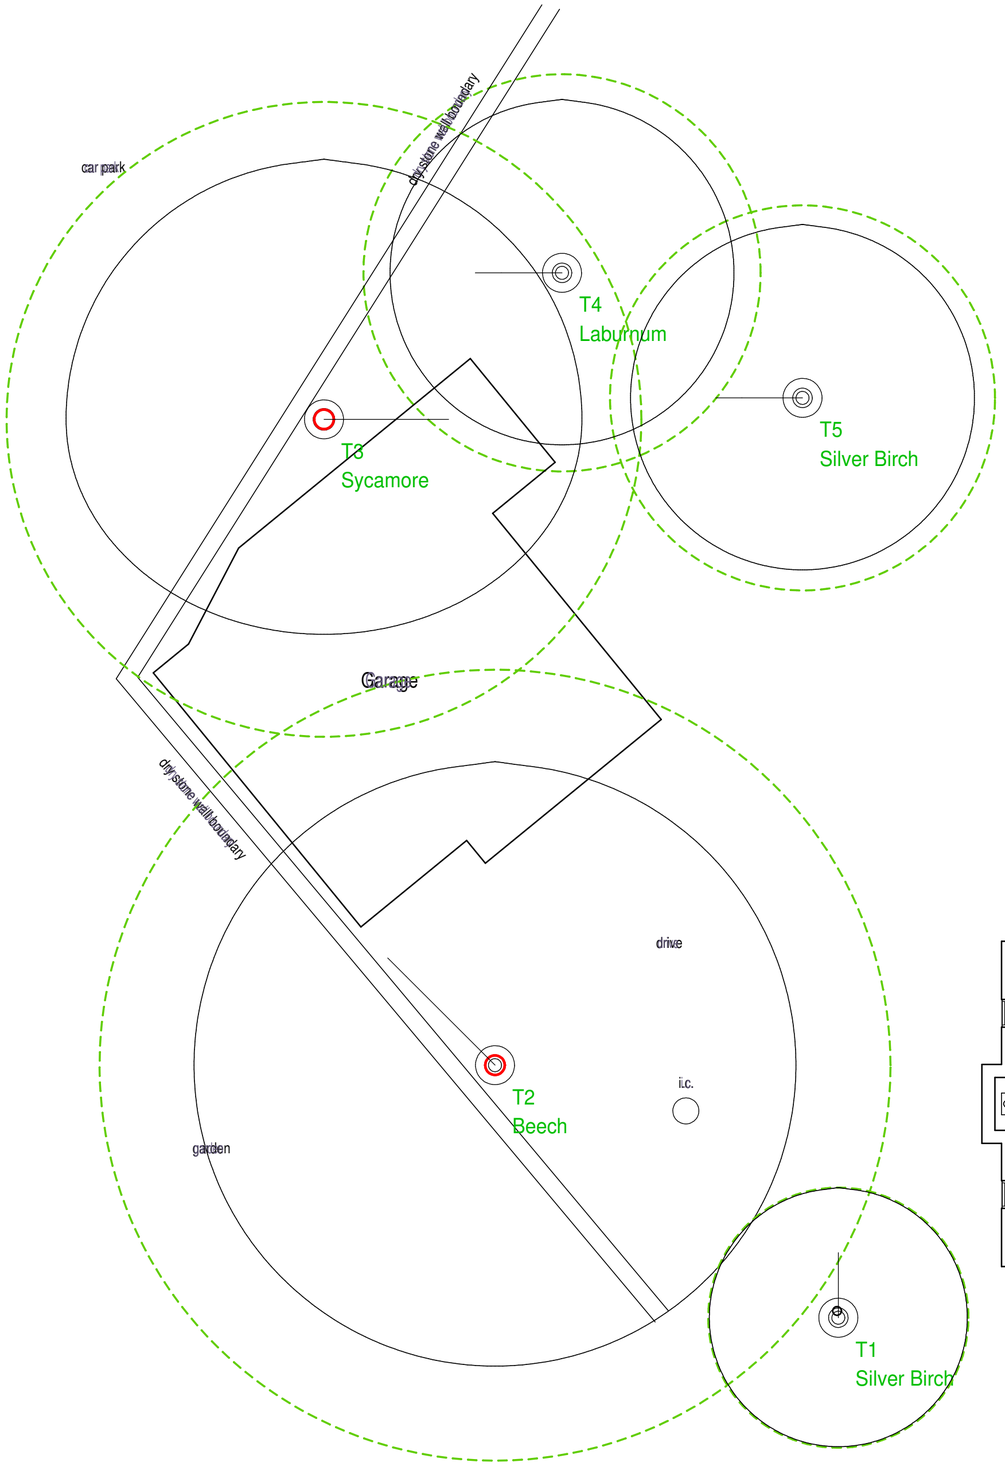

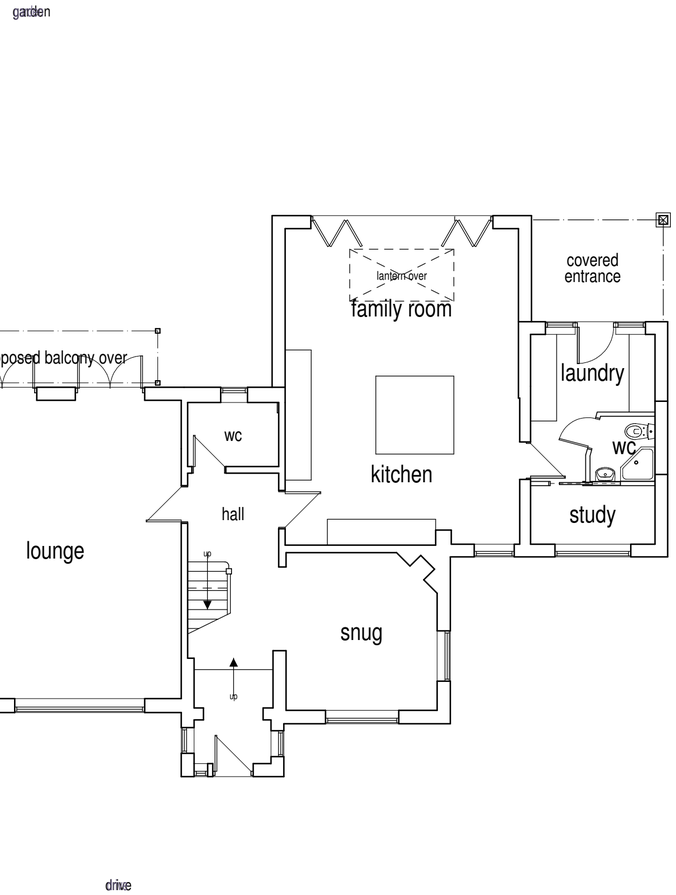





scale bar @ 1:100

Mr S Durrant

PROPOSED BALCONY,
GREENACRE, STANLEY,
STOKE-ON-TRENT,
ST9 9LX

PLANNING APPLICATION
SITE PLAN

Date	Sheet	Scale
JUNE 2016	A2	1:100
Drg No.	Rev.	Drawn
2014-2008-18	-	RG

A -

SAMMONS Architectural LIMITED
Chartered Institute of Architectural Technologists Registered Practice
10 Cawdry Buildings, Fountain Street, Leek. ST13 6JP
Telephone: 01538 386002
E-mail: info@sammonsltd.co.uk
Web: www.sammonsltd.co.uk

This drawing is copyright. Do not scale.
All dimensions must be checked prior to commencement.