
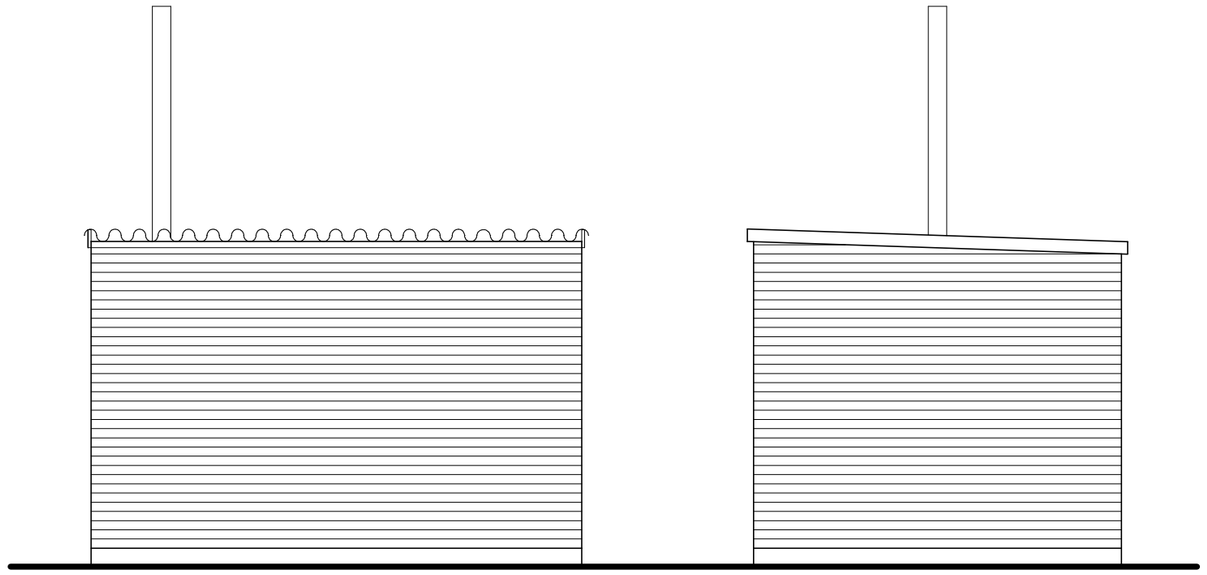


NORTH ELEVATION


WEST ELEVATION

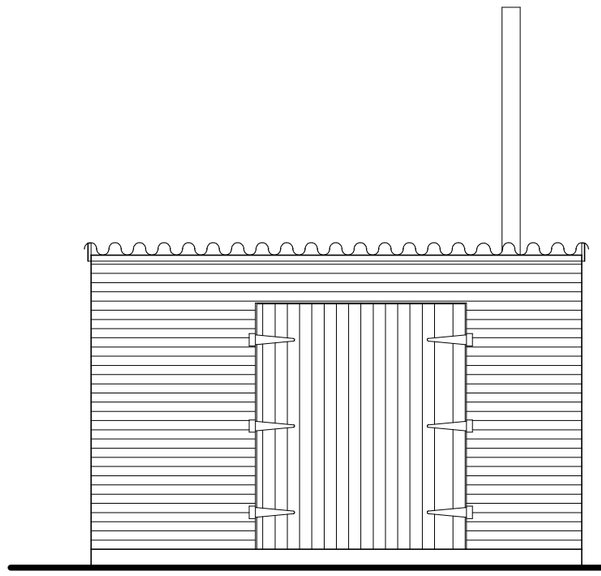


SOUTH ELEVATION

Walls painted ship lap horizontal boarding


V jointed t & g vertical boarded painted framed and braced doors

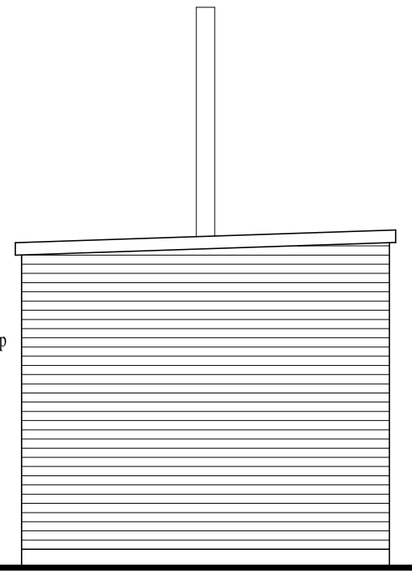


EAST ELEVATION

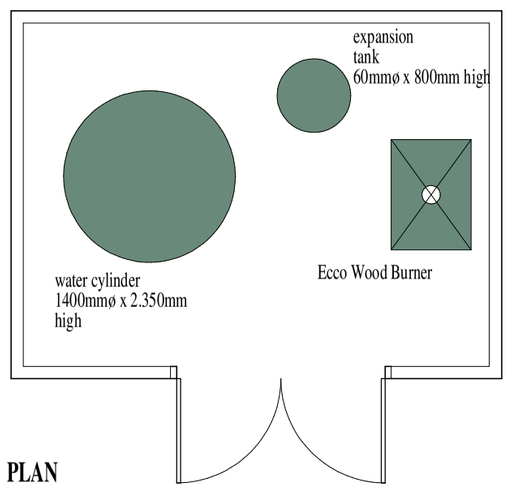

PLAN

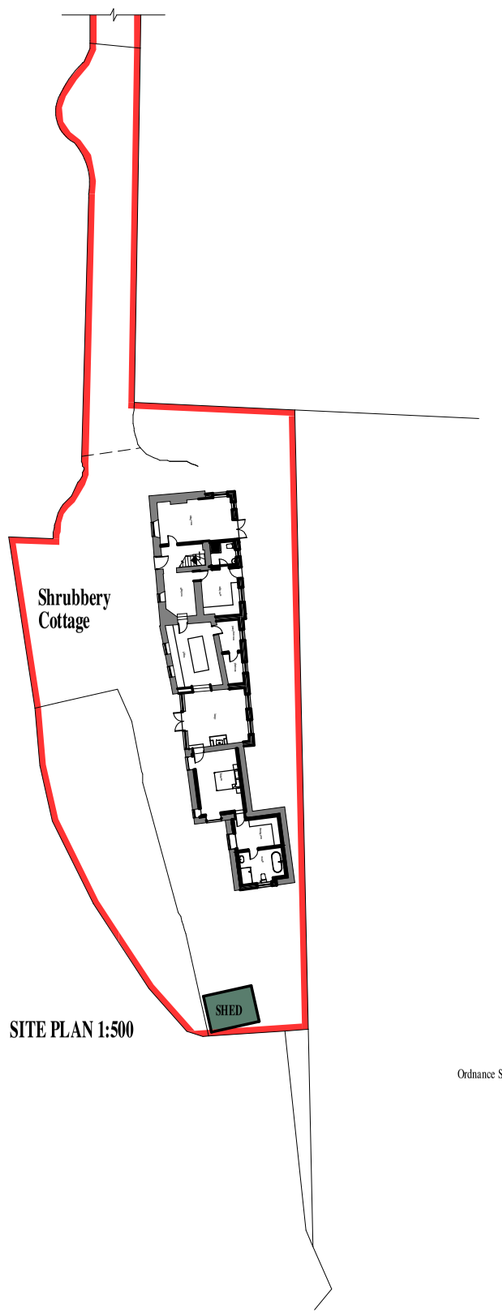

SITE PLAN 1:500

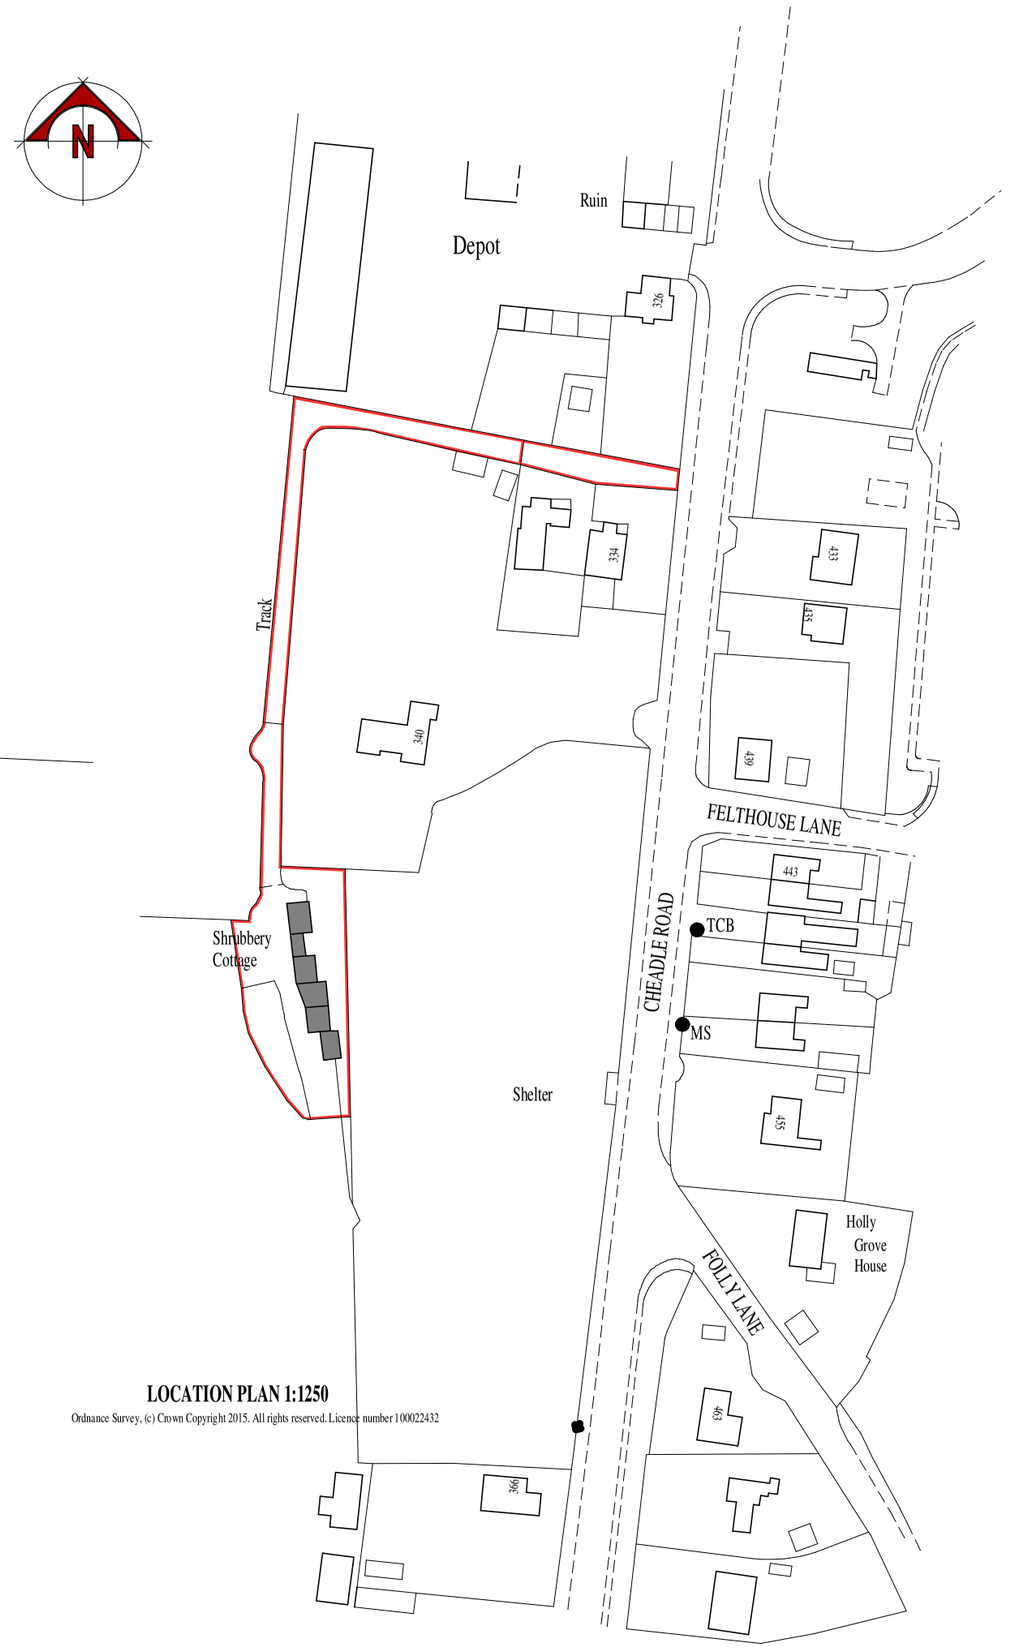

LOCATION PLAN 1:1250

Ordnance Survey, (c) Crown Copyright 2015. All rights reserved. Licence number 100022432

Building Design

CIAT
Registered Practice

TITLE

ECCO WOOD BURNER/LOG STORAGE SHED
AT SHRUBBERY COTTAGE
CHEDDLETON
STAFFORDSHIRE
ST13 7BW

CLIENT

MR & MRS. M. LEESE

DRAWING NO.

PLANNING 4

SCALE
1:50

DATE
MAY 2016

B. BLAKEMAN CIAT

15A, WHITMORE ROAD, NEWCASTLE,.
STAFFORDSHIRE. ST5 3LY
TEL/FAX 01782 632911