Proposed New Plan

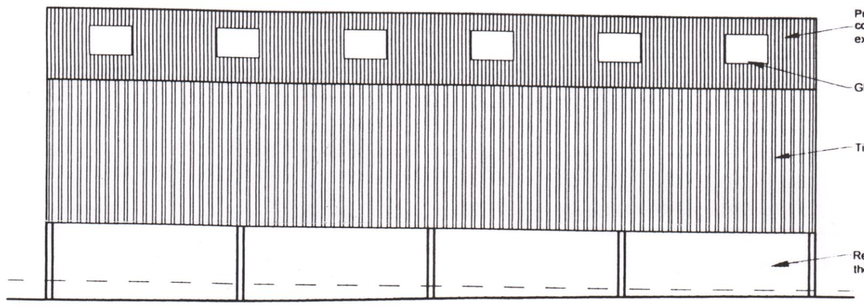

WEST ELEVATION SCALE 1:100 @ A2

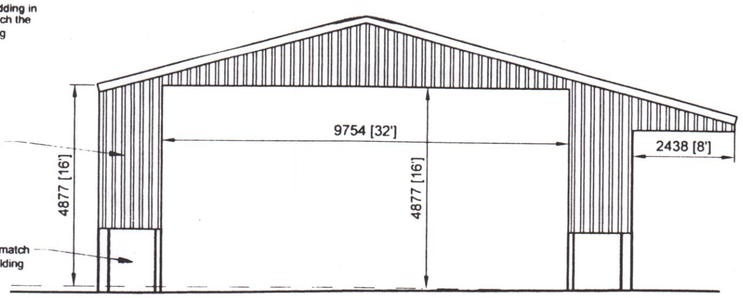

SOUTH ELEVATION SCALE 1:100 @ A2

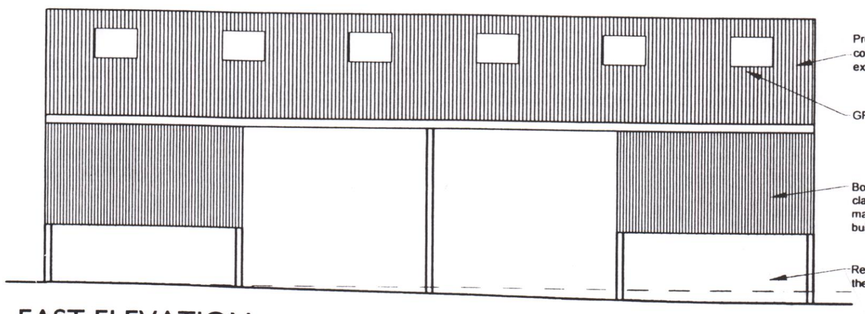

EAST ELEVATION SCALE 1:100 @ A2

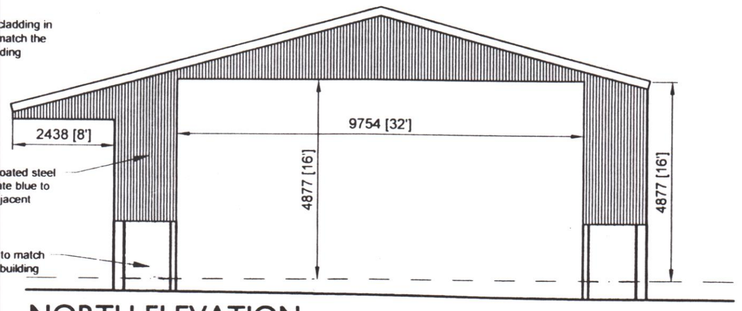

NORTH ELEVATION SCALE 1:100 @ A2

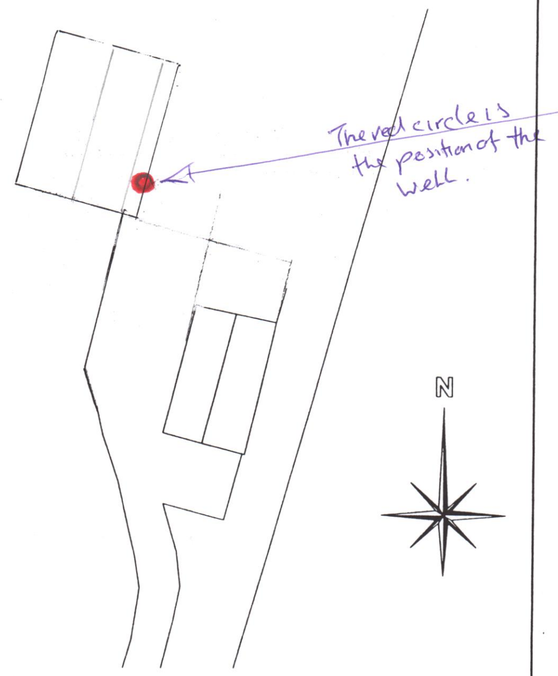

BLOCK PLAN SCALE 1:500 @ A2

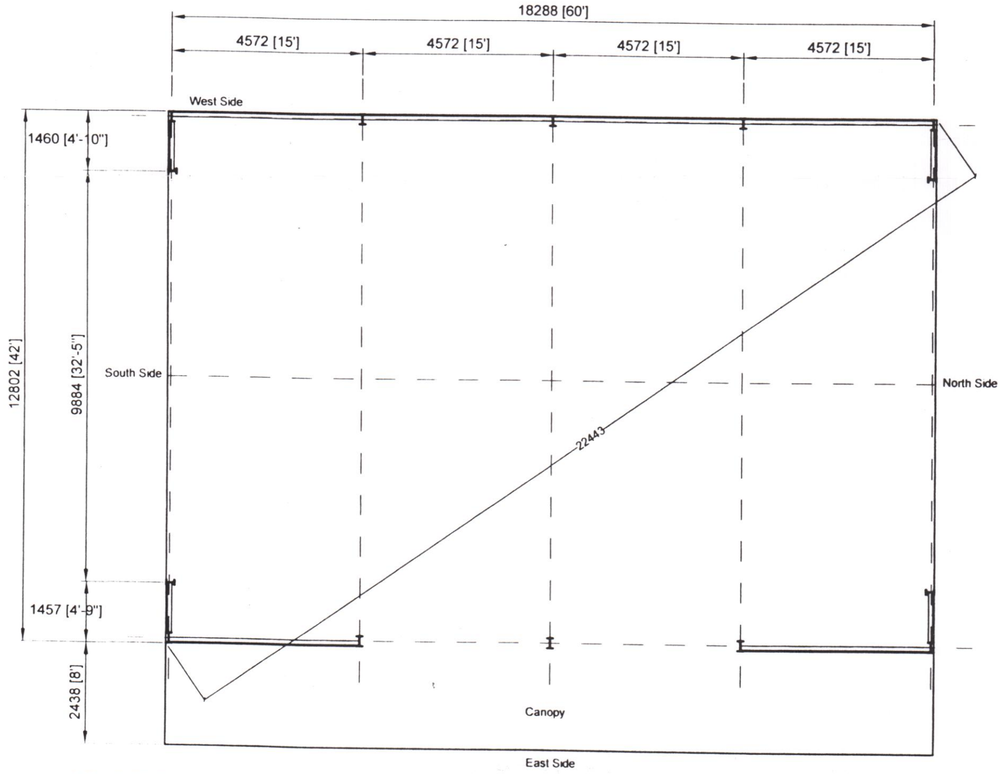

PROPOSED PLAN SCALE 1:100 @ A2

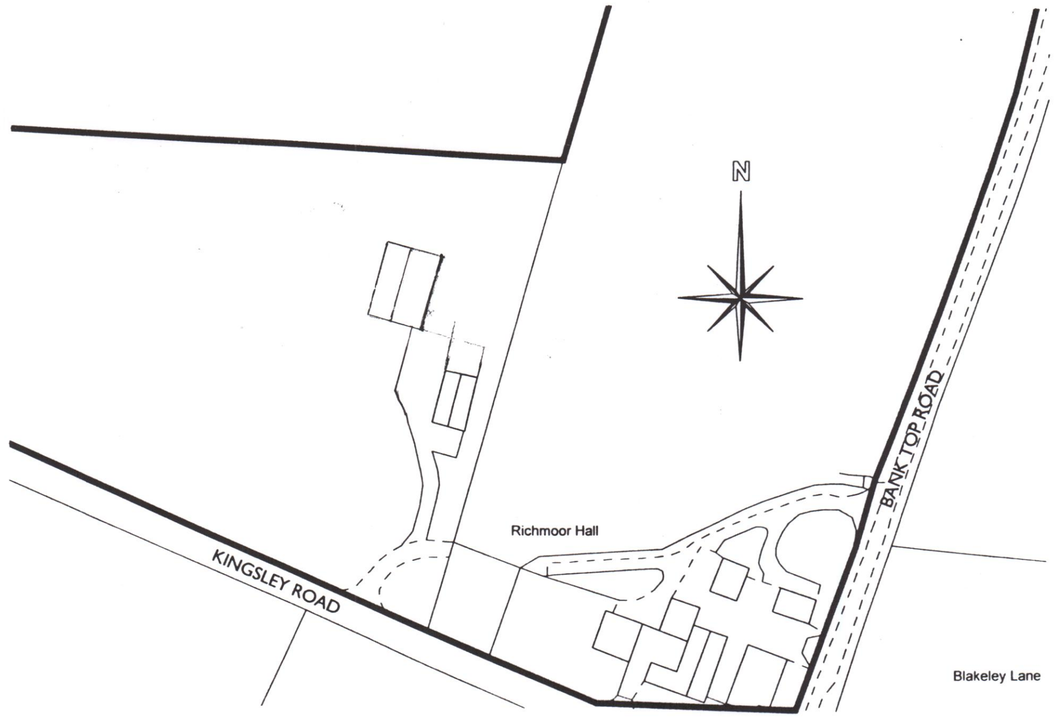

LOCATION PLAN SCALE 1:1250 @ A2

Rev	Date	Description
F	15.12.15	Floor level changed
E	13.11.15	R Canopy added
D	9.11.15	Width dec reased by 8'
C	2.11.15	Land fall altered
B	27.10.15	Gable Openings changed Land fall added
A	15.10.15	15 fleys Two bays now open sided

M J BARRETT
CONSTRUCTIONS

Brookside Business Park
Brookside Road
Uttoxeter Staffs.
ST14 8AT
tel 01889 564253 fax 01889 564210

Client: Mr Bagnall

Project: Richmoor Hill, Dilhorne, Stoke on Trent, Staffs, ST10 2PR

Title: Planning

Drawn	Date
KS	9.11.15
Checked	Scale
-	1:100 @ A2

Status: -

Drg No	Rev
3741-01	F