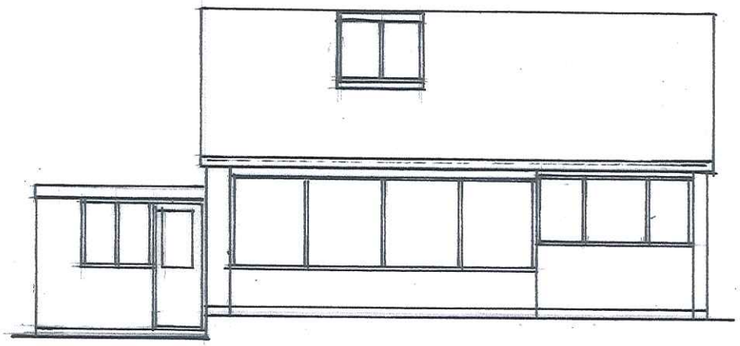

EXISTING REAR ELEVATION

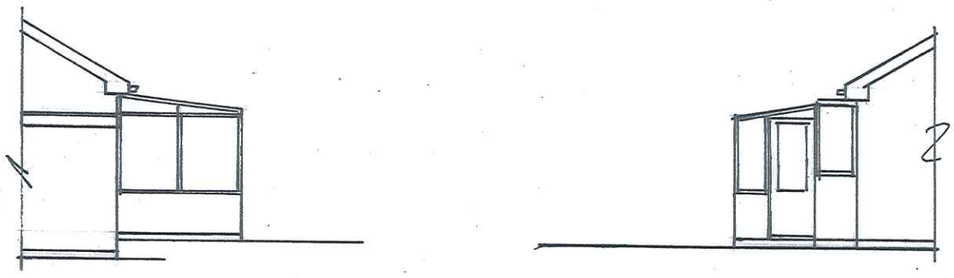

EXISTING PART SIDE ELEVATIONS.

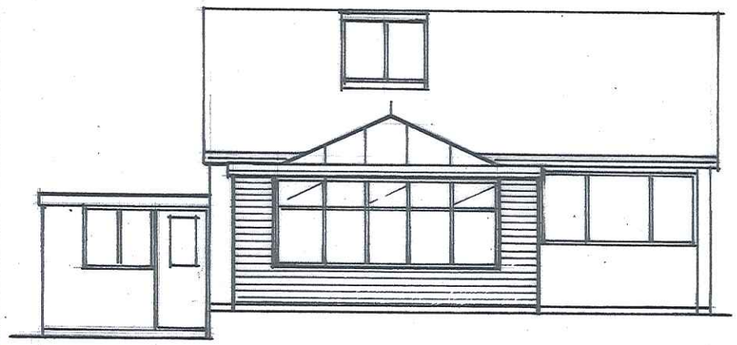

PROPOSED REAR ELEVATION

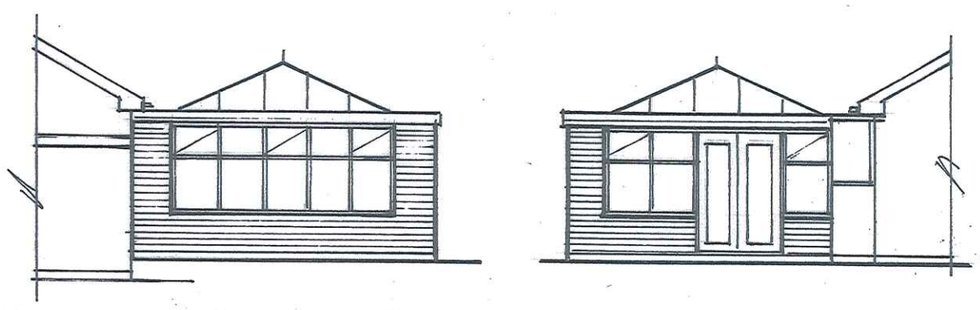

PROPOSED PART SIDE ELEVATIONS.

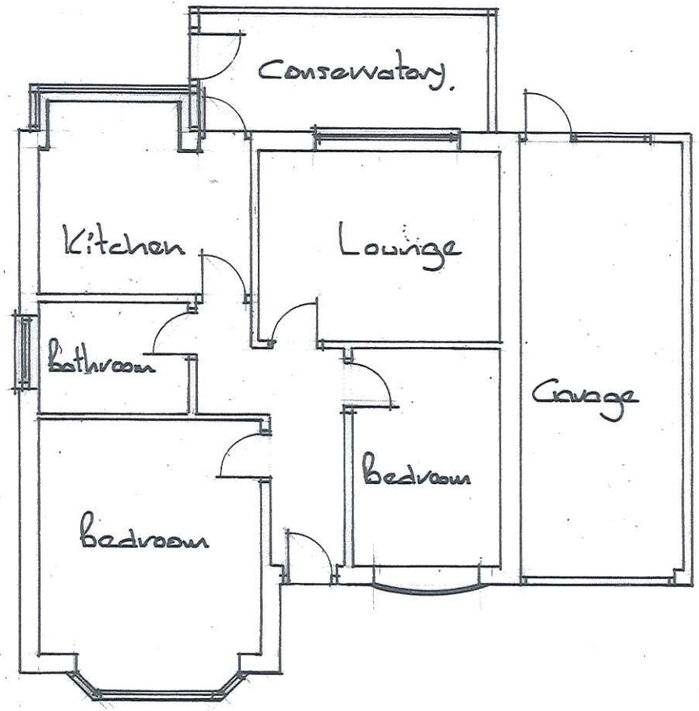

EXISTING PLAN

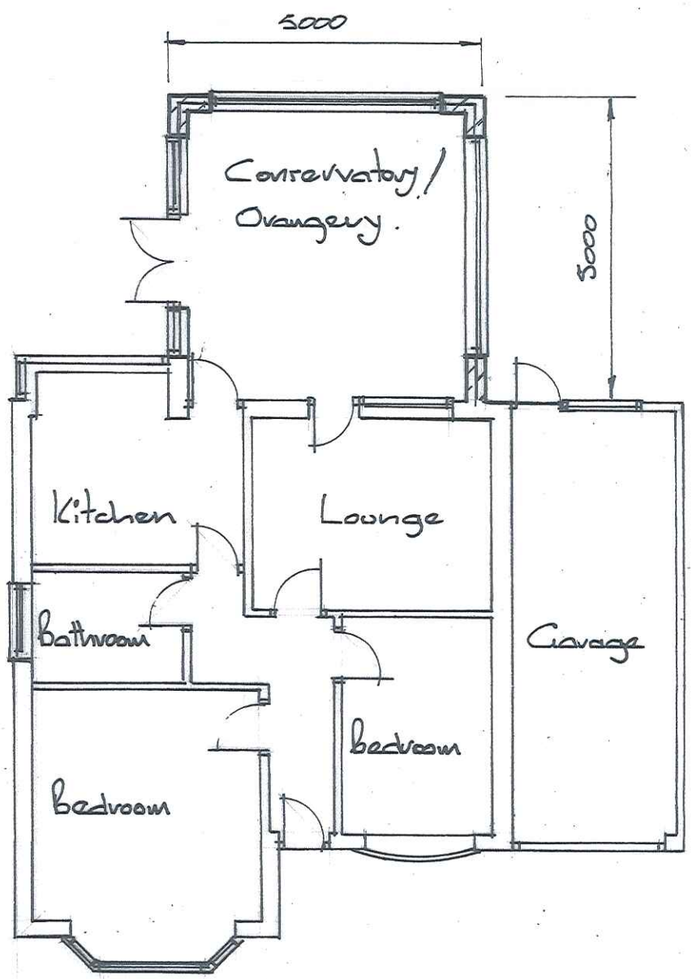

PROPOSED PLAN

PROPOSED CONSERVATORY / ORANGERY FOR MR. & MRS. N. LAWTON,
AT No. 36 PORTLAND DRIVE FORSBROOK ST11 9AW

Scale 1:100
Dwg. No. NL 2010/1073/1.
Date: June 2010