

0 1 2 3 4 5

Metres

Scale bar 1/50

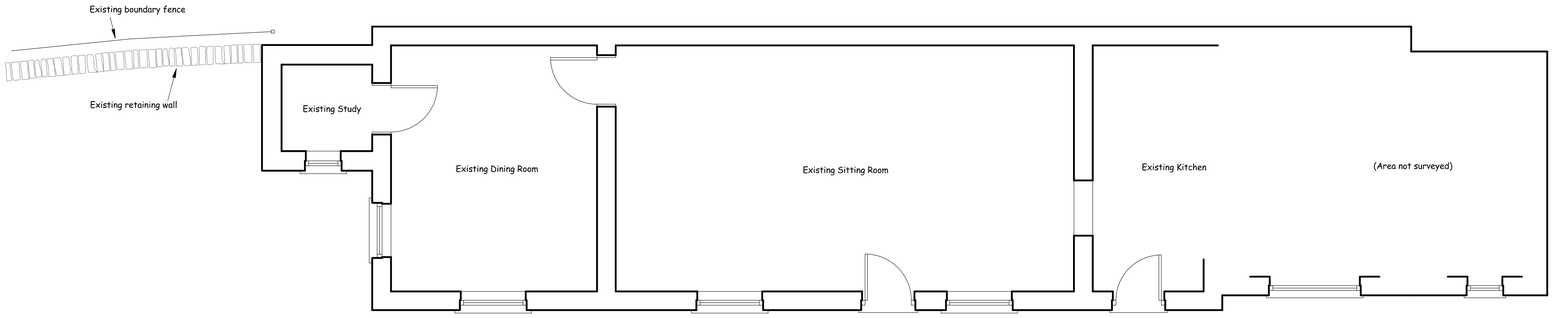


EXISTING GROUND FLOOR PLAN

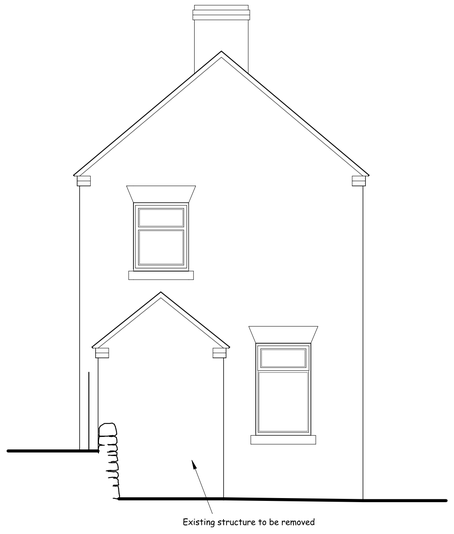

EXISTING SOUTHWEST ELEVATION



EXISTING FRONT (SOUTHEAST) ELEVATION

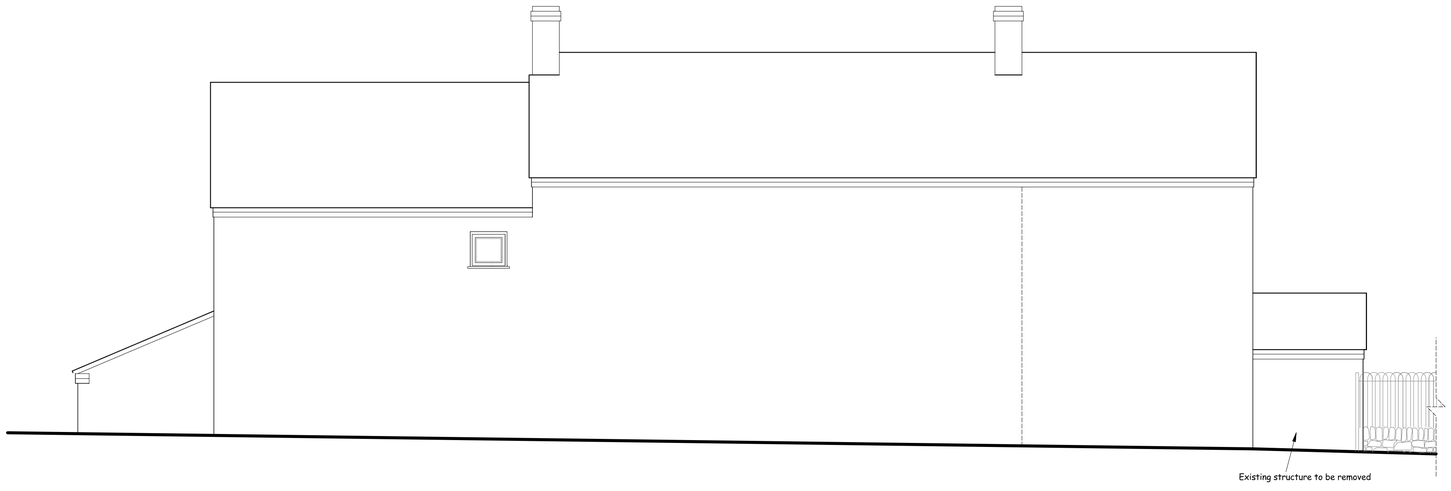

EXISTING ROADSIDE (NORTHWEST) ELEVATION

Nigel Forrester MCIOB
Building Design Services

ILETT HOUSE, SMITHY BANK, ALTON, STAFFS, ST10 4AD
TEL 01538 702164

www.nigelforrester.co.uk www.sap-calc.co.uk

CLIENT

Mr and Mrs A McLaughlin

PROJECT

Proposed Garden Room
replacing existing porch structure
at
Fair View
Sprink Lane
Kingsley
Staffordshire
ST10 2BX

DRAWING NUMBER 16/493/01

Existing details

SCALES 1/50 @ A1