




PROPOSED SOUTHWEST ELEVATION

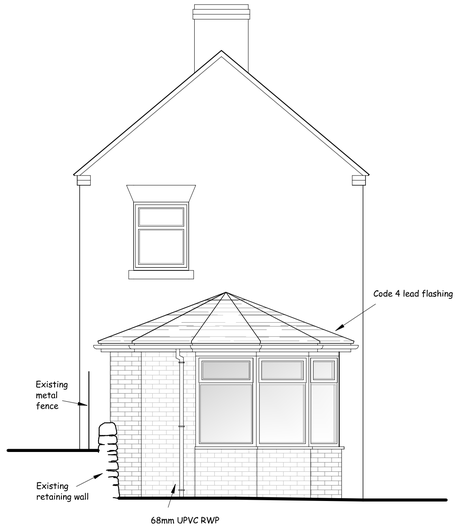


PROPOSED FRONT (SOUTHEAST) ELEVATION

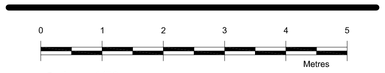


Scale bar 1/50

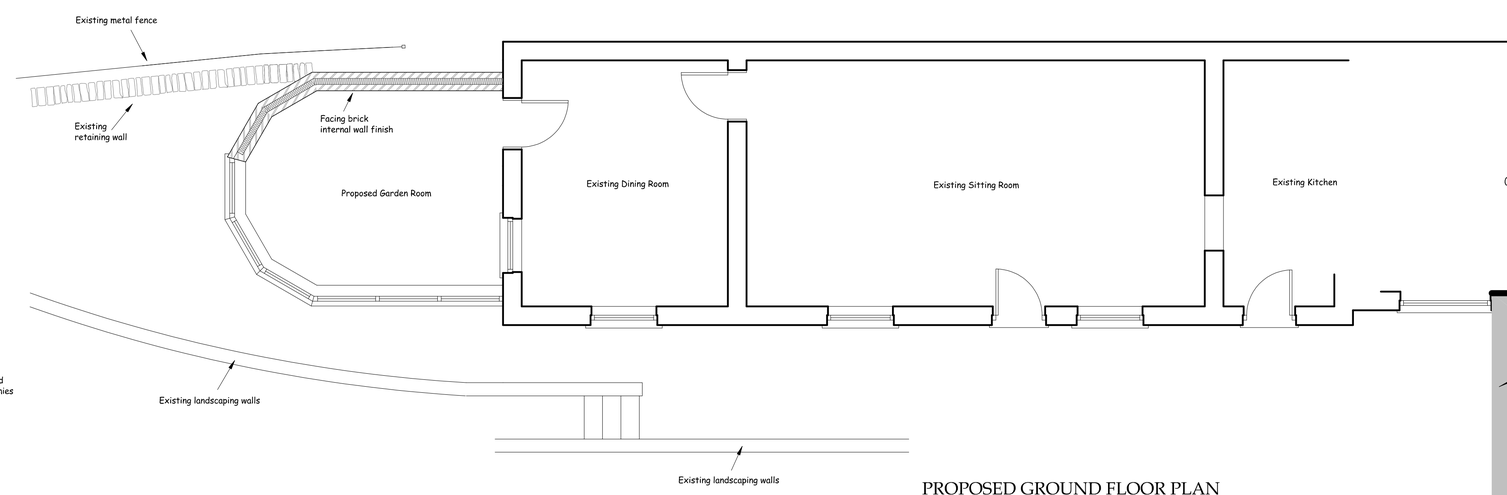

PROPOSED GROUND FLOOR PLAN

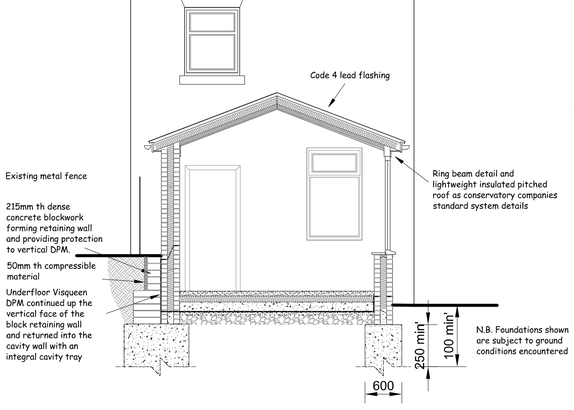

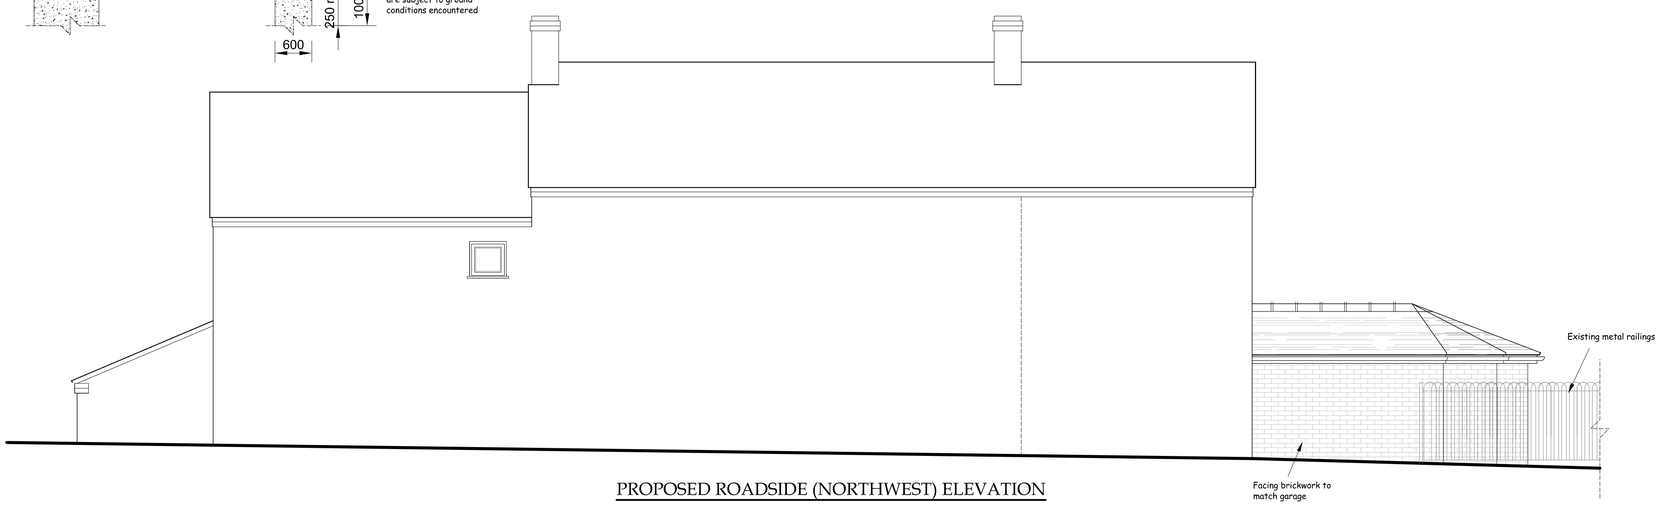

PROPOSED ROADSIDE (NORTHWEST) ELEVATION

Nigel Forrester MCIOB
Building Design Services

ILETT HOUSE, SMITHY BANK, ALTON, STAFFS, ST10 4AD
TEL 01538 702164

www.nigelforrester.co.uk www.sap-calc.co.uk

CLIENT

Mr and Mrs A McLaughlin

PROJECT

Proposed Garden Room
replacing existing porch structure
at
Fair View
Sprink Lane
Kingsley
Staffordshire
ST10 2BX

DRAWING NUMBER 16/493/02

Proposed details

SCALES 1/50 @ A1