School Lane

New Dwelling

Ridge +107.51

Boundary

Boundary

+101.799

FFL +101.000


+100.091

+100.490

+100.834

+99.767

Cross Section

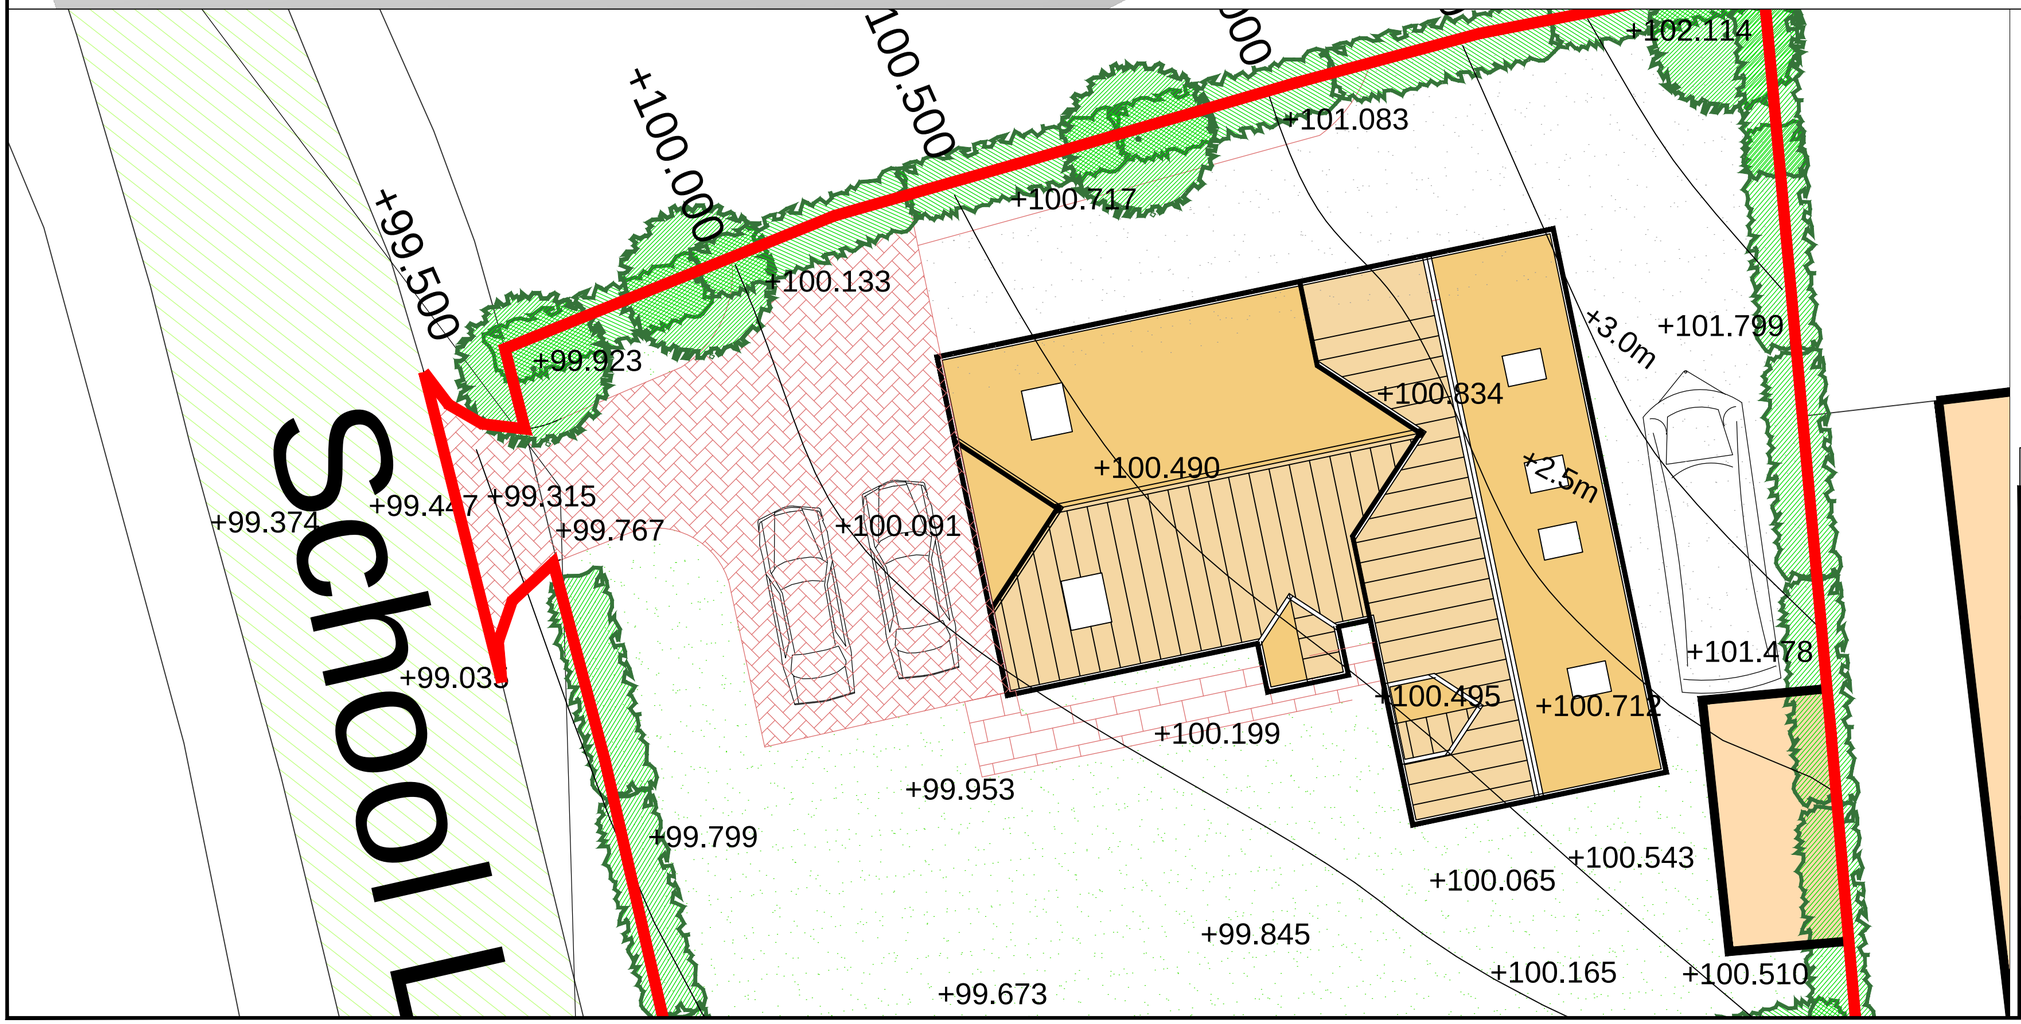

REV:	DESCRIPTION	DATE

APPLICANT

Mr A. Mellor

PROJECT

PROPOSED NEW DWELLING ON LAND AT HIGHFIELD HOUSE SCHOOL LANE, LONGSDON STOKE-ON-TRENT, ST9 9QS

TITLE

CROSS SECTION

DRAWING NUMBER	SCALE at A2	1:200 1:1250	
	DATE	March 2015	REVISION
5716/PP/14			B