DIMENSIONS IN MILLIMETRES UNLESS STATED OTHERWISE | DO NOT SCALE

Drg. No. CM03 SBP01 A



Note : The red outline indicates all the land required to cary out the development
The blue outline indicates all the land owned by the house holder.

North

Project
Proposed Extensions to First Floor Bedrooms

Date
July 2010

Title
Site Block Plan

Drawn

Location
Christopher Moss
The Firs, The Hollows, Caverswall, Staffordshire Moorlands ST11 9EE

Scale
1:500

TechniCAD Design Services
37 Park Road Nantwich
Cheshire CW5 7AG
Telephone 0270 628373
E-Mail technicad37@tiscali.co.uk

Drg. No. CM03 SBP01 Revision A

DIMENSIONS IN MILLIMETRES UNLESS STATED OTHERWISE | DO NOT SCALE

Drg. No. CM03 SLP01 A

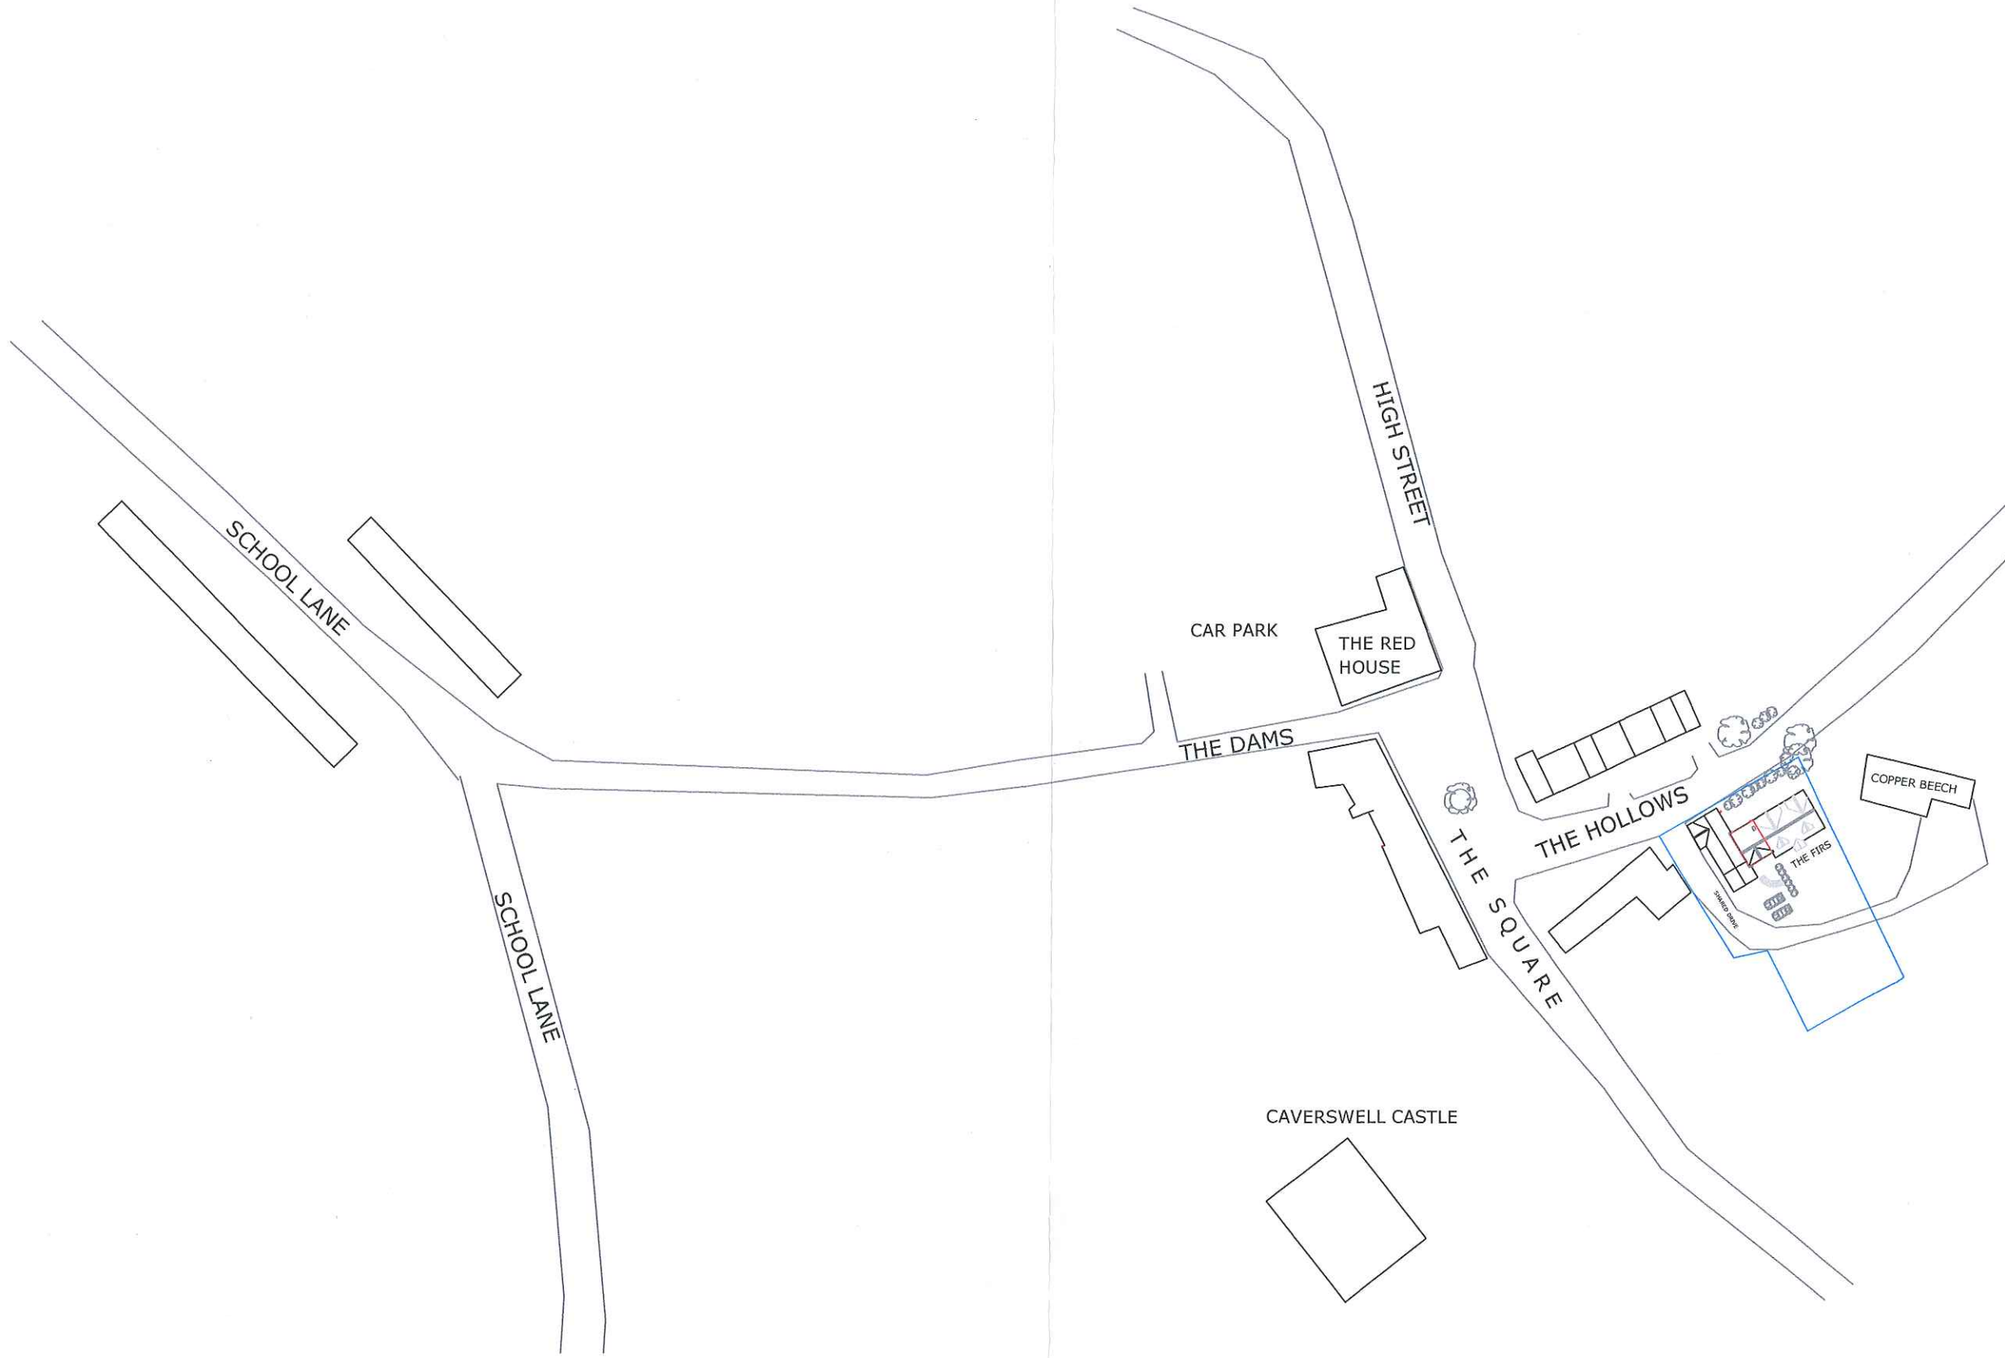

Note : The red outline indicates all the land required to cary out the development
The blue outline indicates all the land owned by the house holder.

North

Project: Proposed Extensions to First Floor Bedrooms	Date: July 2010	TechniCAD Design Services 37 Park Road Nantwich Cheshire CW5 7AG Telephone 0270 628373 E-Mail technicad37@tiscali.co.uk
Title: Site Location Plan	Drawn:	
Location: Christopher Moss The Firs, The Hollows, Caverswall, Staffordshire Moorlands ST11 9EE	Scale: 1:1250	Drg. No. CM03 SLP01 A Revision