DIMENSIONS IN MILLIMETRES UNLESS STATED OTHERWISE | DO NOT SCALE

Drg. No. CM03 SBP01 A

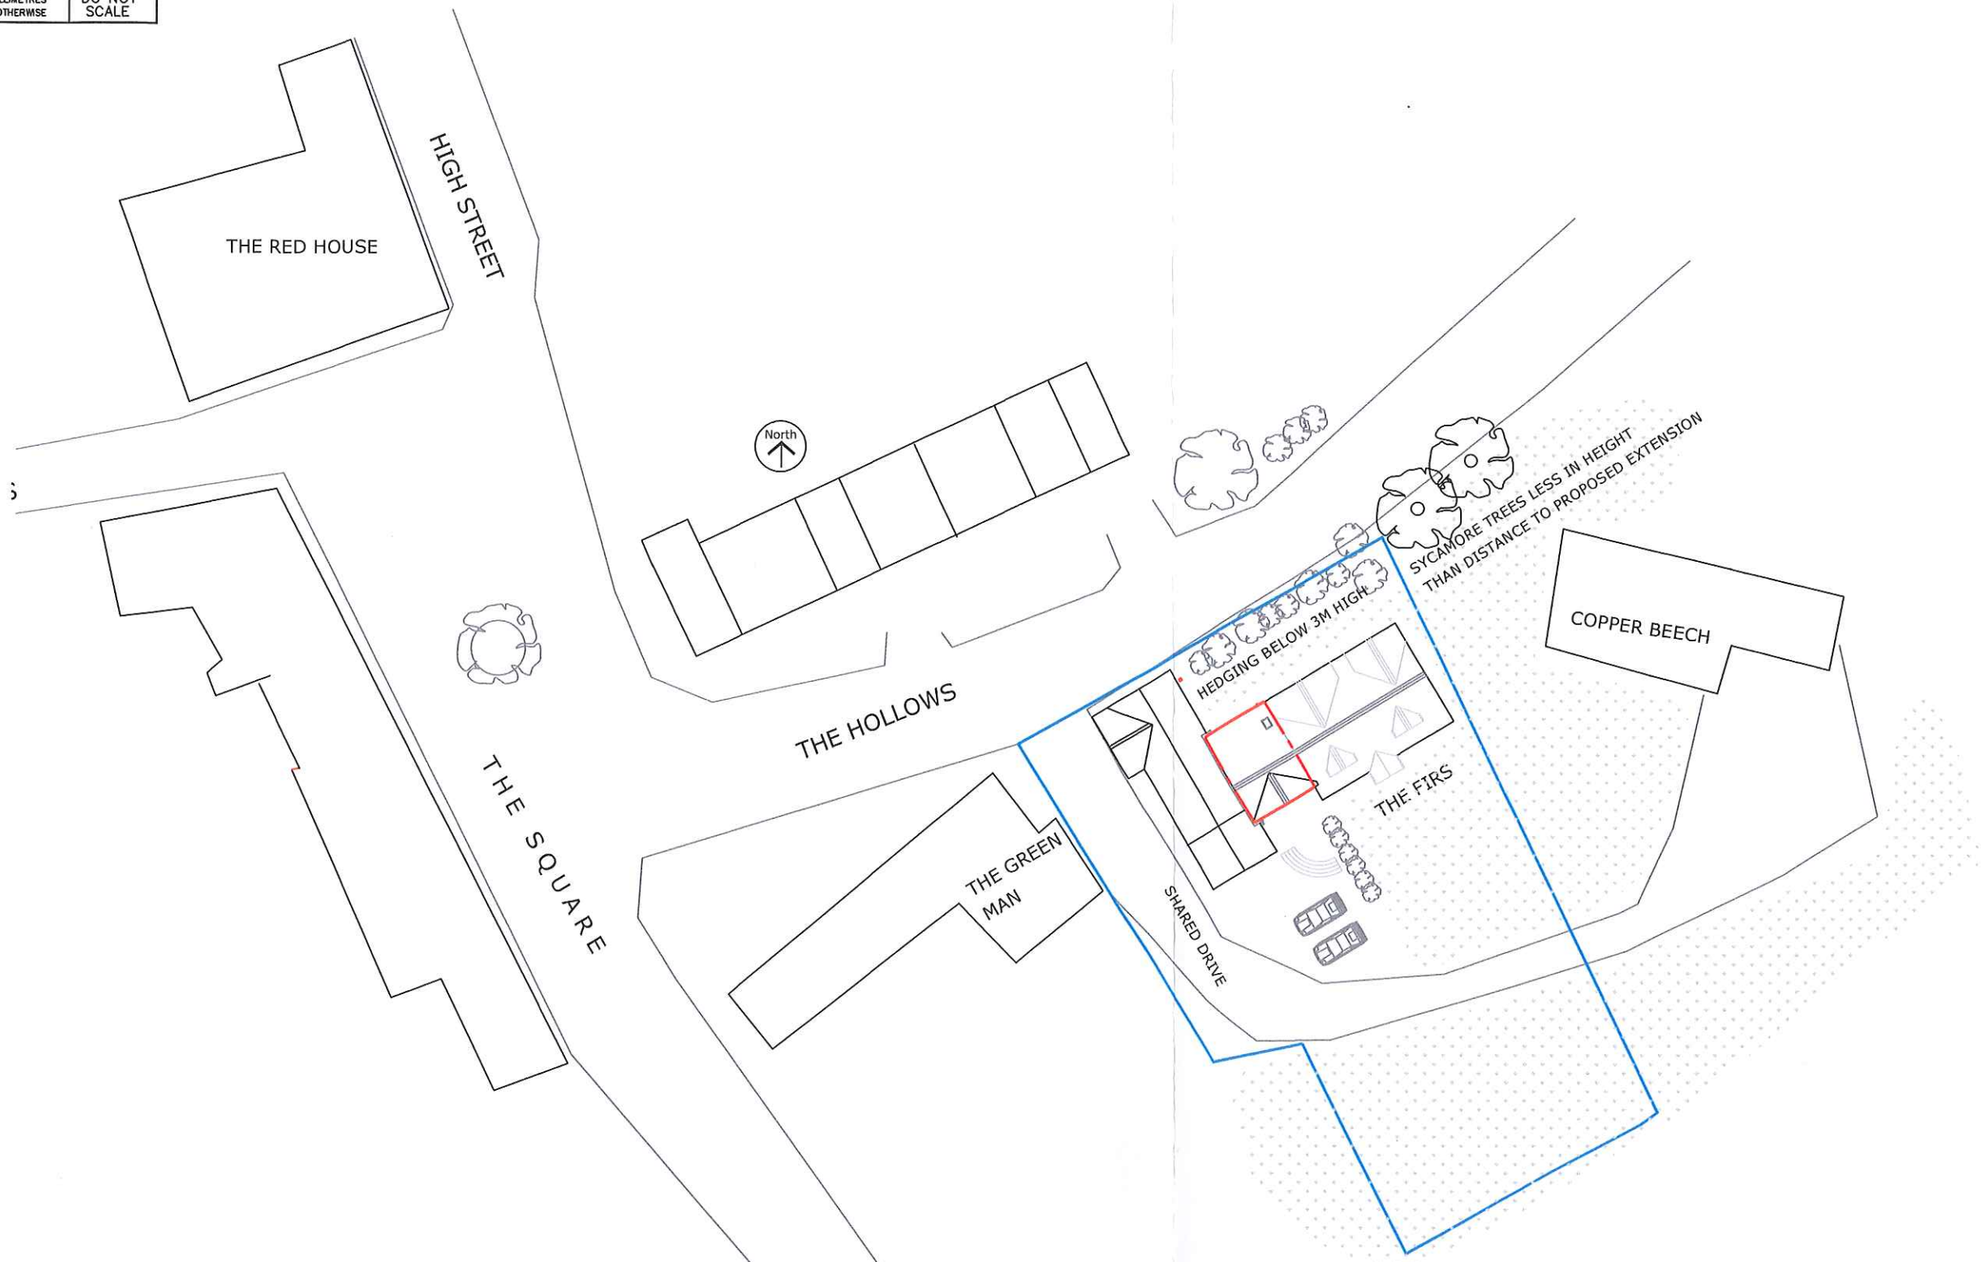

Note : The red outline indicates all the land required to cary out the development
The blue outline indicates all the land owned by the house holder.

North

Project: Proposed Extensions to First Floor Bedrooms	Date: July 2010	TechniCAD Design Services, 37 Park Road Nantwich, Cheshire CW5 7AG, Telephone 0270 628373, E-Mail technicad37@tiscali.co.uk
Title: Site Block Plan	Drawn:	
Location: Christopher Moss, The Firs, The Hollows, Caverswall, Staffordshire Moorlands ST11 9EE	Scale: 1:500	Drg. No. CM03 SBP01 Revision A