
This drawing is copyright and should not be reproduced without permission.
The contractor is responsible for checking dimensions and levels and drainage inverts prior to commencing works - any discrepancy to be verified before proceeding.-figured dimensions only to be worked to: DO NOT SCALE.
All work to be carried out in accordance with the current Building Regulations, Brtiish Standards/Codes of practice and statutory authority bye -laws and recommendations.


Revision	Comments	Date

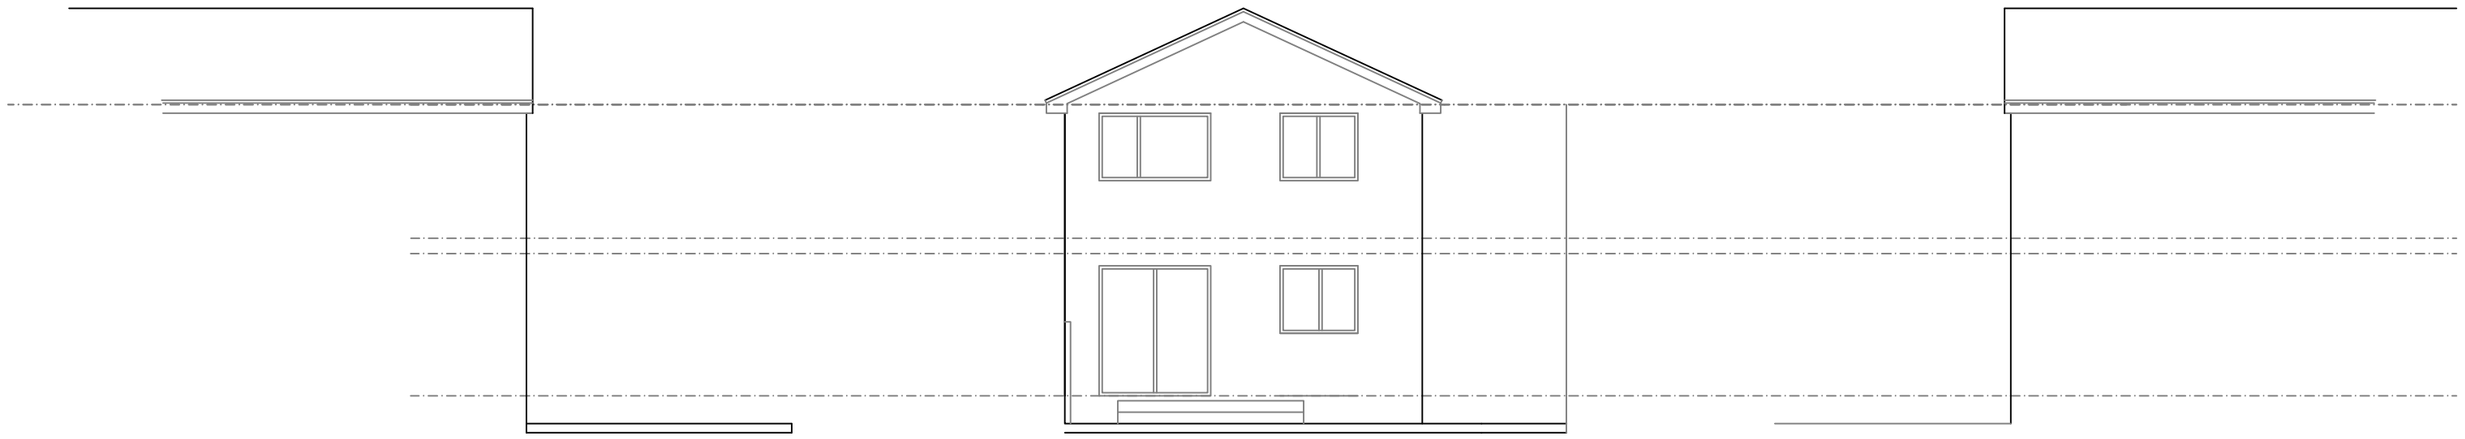


side elevation

side elevation


side elevation

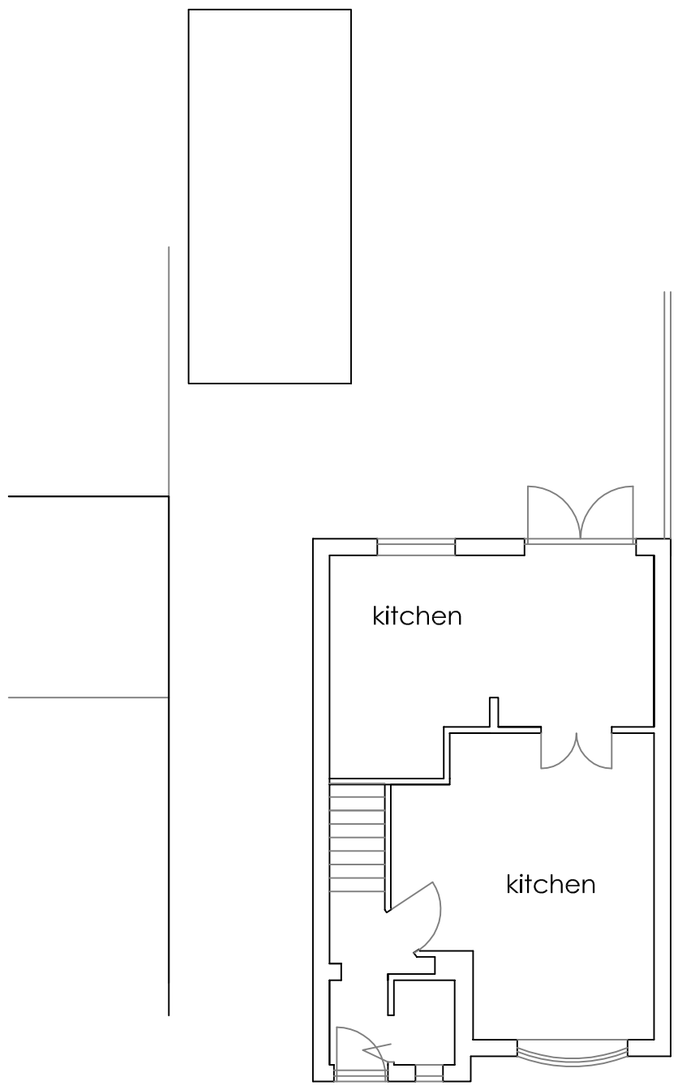

Ground floor plan

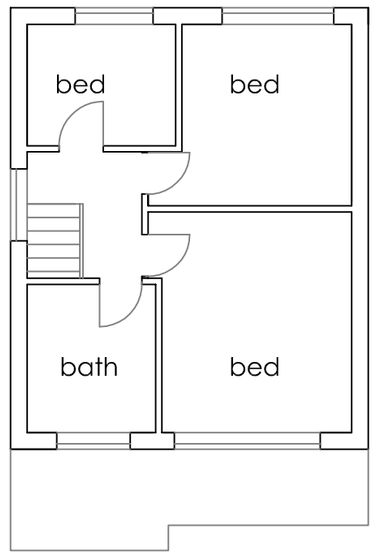

First floor plan

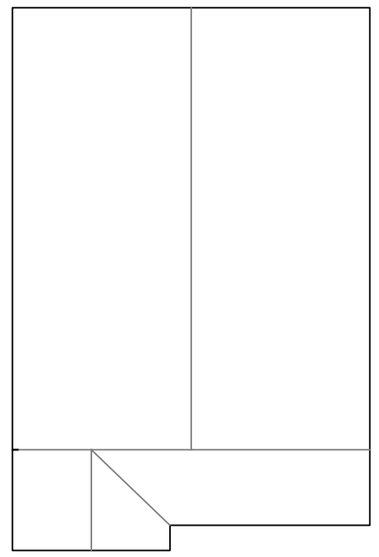

roof plan

Robert Berry MCIAT
Architectural services
10 Truro Close, Congleton, Cheshire, CW12 3BD
t : 01260 279098 m : 07790 179093 e: robert.berry10@yahoo.co.uk

Client
Mr & Mrs P Hill

Project
Proposed extension to
10 Chartwell Close, Werrington,
ST9 0PQ

Title
plans as existing

Scale @A2 1:100
Date May 2016
Drg no 1610 /01 Rev