



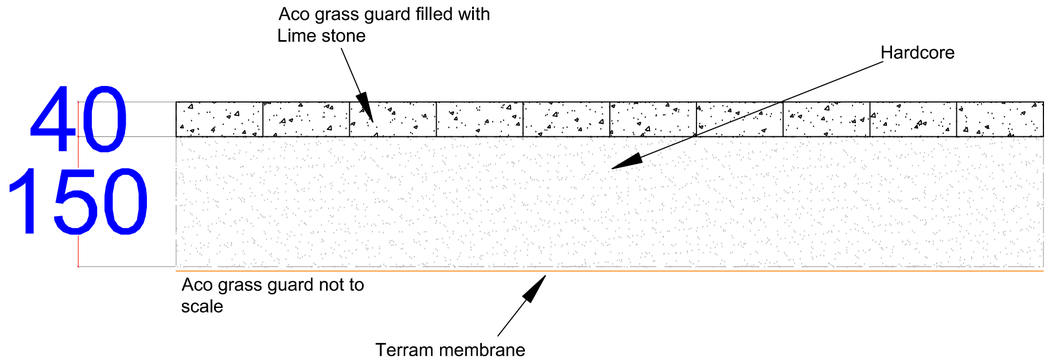

Aco grass guard

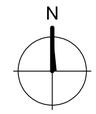



DBD Architectural Consultancy ©2016

1. Copyright is vested with DBD Architectural Consultancy.

2. All dimensions to be checked on site before proceeding.

3. Contractor to check/adjust dimensions of new work to suit existing conditions.
Do not assume existing structure or details are plumb, square or level.

4. Contractor must notify the architect of any discrepancies before proceeding.

5. All drawings to be read in conjunction with all other consultants drawings and specs.

Rev.	Date	Description
A	17.06.16	Minor amendments

DBD Architectural Consultancy

DBD Architectural Consultancy Ltd
50 Broad Street, Leek,
Staffordshire, ST13 5NS
01538 383118
mail@dbdconsultants.co.uk
www.dbdconsultants.co.uk

Client
Miss Victoria Poole
Willow Veterinary Clinic

Project
Internal alterations and change of use

Title
Site plan as proposed

Stage: Planning		
Size: A2	Date: 24.05.16	Job No: 1612-100
Scale: 1:200		
Drawing Number: PL06A		