

1:50

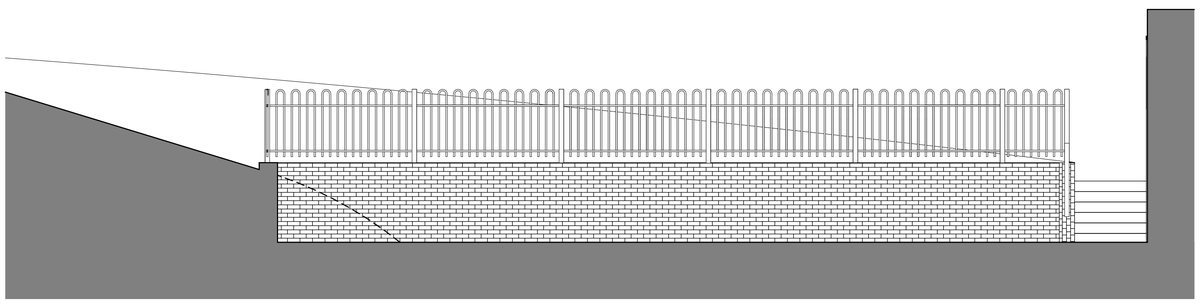

Elevation C 1:50

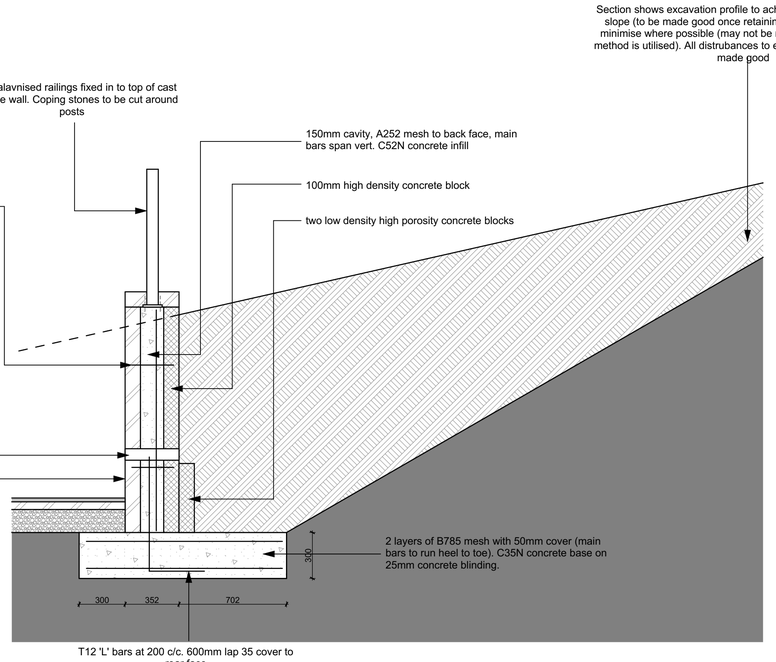

Detailed Section Through Retaining Wall 1:20

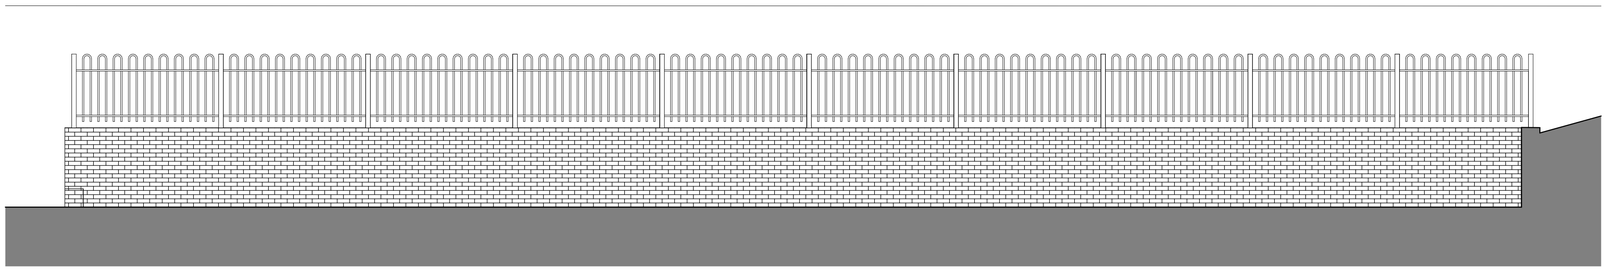

Elevation A 1:50

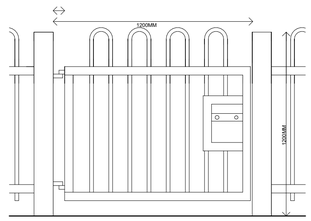

Include provision for sliding bolt to enable manual locking

Detail of Personnel Gate 1:20



Elevation C 1:50

Rev ID Date Comment

wood | goldstraw | yorath
ARCHITECTS QUANTITY SURVEYORS CDM CO-ORDINATORS
Churchill House, Regent Road, Stoke on Trent, ST1 3RH.
Tel: 01782 208000 Fax: 01782 208712 E-mail: info@woodgoldstraw.co.uk
www.woodgoldstraw.co.uk

Client.
ST FILUMENAS RC SCHOOL, CAVERSWALL

Project.
PROPOSED INTERNAL ALTERATIONS AND EXTENSION

Scale: 1:5, 1:50, 1:20
Issue Date: 04/11/2015
Sheet Size: A1
Drawn:

Title.
GA Elevations

Drawing Number: 3004-13-04
/ (Revision):
Revison ID:

CAD file path:
C:\Users\s.smith\OneDrive\Briefcase\3004-13 ICT RESOURCES ROOM\ST FILUMENA'S - tender.pln

Copyright. Wood Goldstraw Yorath LLP.
Contractors are to check all dimensions on site and refer any discrepancies to the Architects immediately. Do not scale from this drawing.