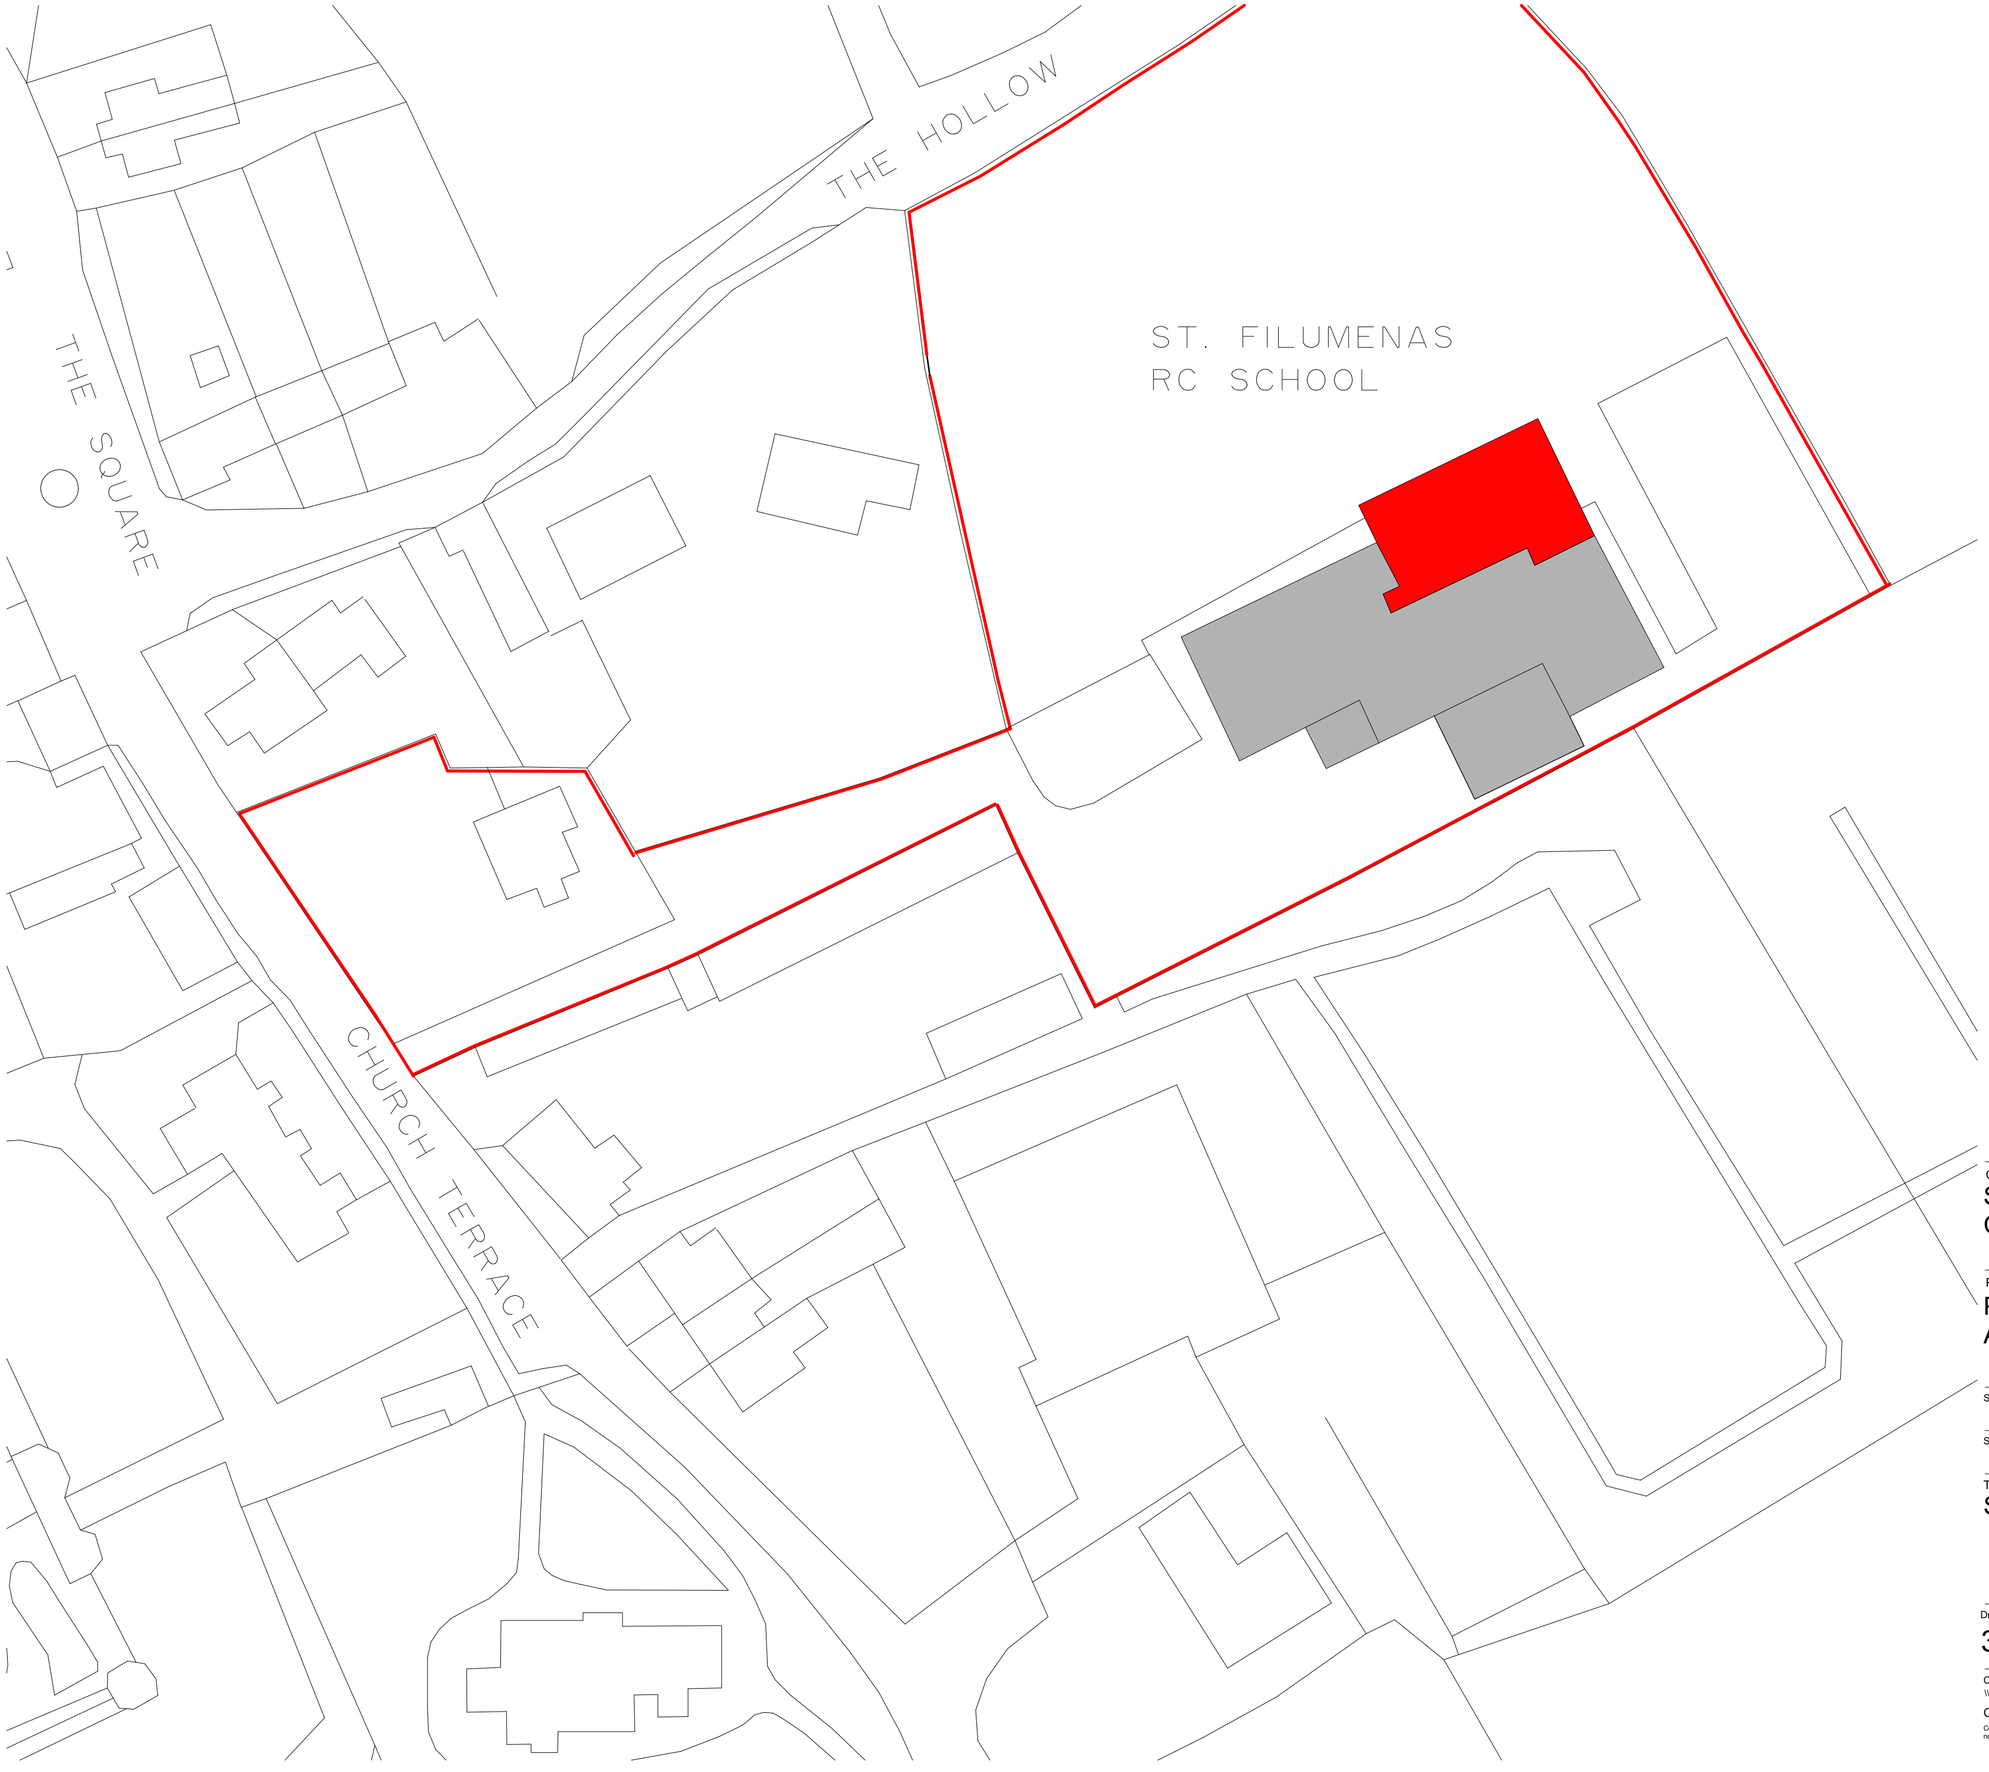

0 5m 10m 15m 20m 25m

N

Rev ID Date Comment

wood | goldstraw | yorath
ARCHITECTS QUANTITY SURVEYORS CDM CO-ORDINATORS

Churchill House, Regent Road, Stoke on Trent, ST1 3RH.
Tel: 01782 208000 Fax: 01782 208712 E-mail: info@woodgoldstraw.co.uk
www.woodgoldstraw.co.uk

Client.
ST FILUMENA'S RC SCHOOL, CAVERSWALL

Project.
PROPOSED INTERNAL ALTERATIONS AND EXTENSION

Scale	Issue Date
1:500	18/11/2015
Sheet Size: A2	Drawn:

Title.
SITE PLAN

Drawing Number	/ (Revision)	Revison ID
3004-13-09		

CAD file path:
\\WGYSERVER\RedirectedFolders\l.webb\Desktop\FILUMENA's\Site.pln

Copyright. Wood Goldstraw Yorath LLP.
Contractors are to check all dimensions on site and refer any discrepancies to the Architects immediately. Do not scale from this drawing.