


Top middle pane to be a top hinged opener, restricted to approximately 6.8 degree opening (sample of hinge supplied). Other panels to be fixed frames.

Below 1800mm, glass is to be obscured using Pilkington Oriel Linear glazing (sample supplied) in the interests of privacy.

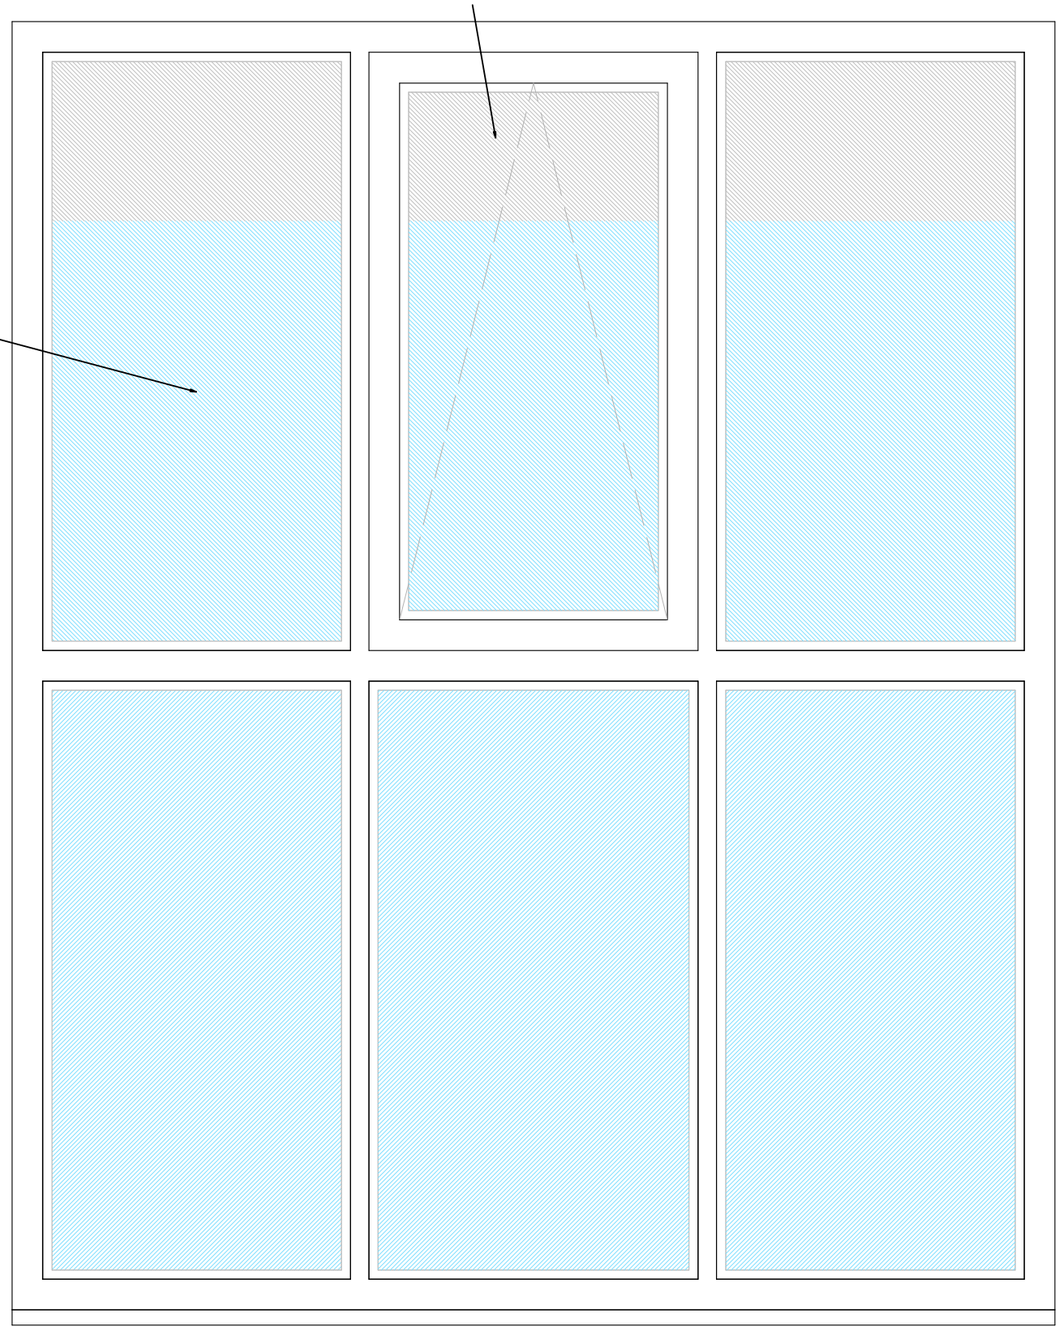

Metres

0.1 0.2 0.3 0.4 0.5 1

SCALE 1:10

DBD Architectural Consultancy ©2016

1. Copyright is vested with DBD Architectural Consultancy.

2. All dimensions to be checked on site before proceeding.

3. Contractor to check/adjust dimensions of new work to suit existing conditions.
Do not assume existing structure or details are plumb, square or level.

4. Contractor must notify the architect of any discrepancies before proceeding.

5. All drawings to be read in conjunction with all other consultants drawings and specs.

Rev	Date	Description
A	12.05.16	Minor amendments following officers comments

DBD Architectural Consultancy

DBD Architectural Consultancy Ltd
50 Broad Street, Leek,
Staffordshire, ST13 5NS
01538 383118
mail@dbdconsultants.co.uk
www.dbdconsultants.co.uk

Client
Mr and Mrs Goodwin
Monksilver
Mount Road
Leek
ST13 6NQ

Project
Proposed front, side and rear extensions for disabled access

Title
Window opening detail

Stage: Planning		
Size: A3	Date: 20.06.16	Job No: 1602-250
Scale: 1:10		
Drawing Number: PL08		