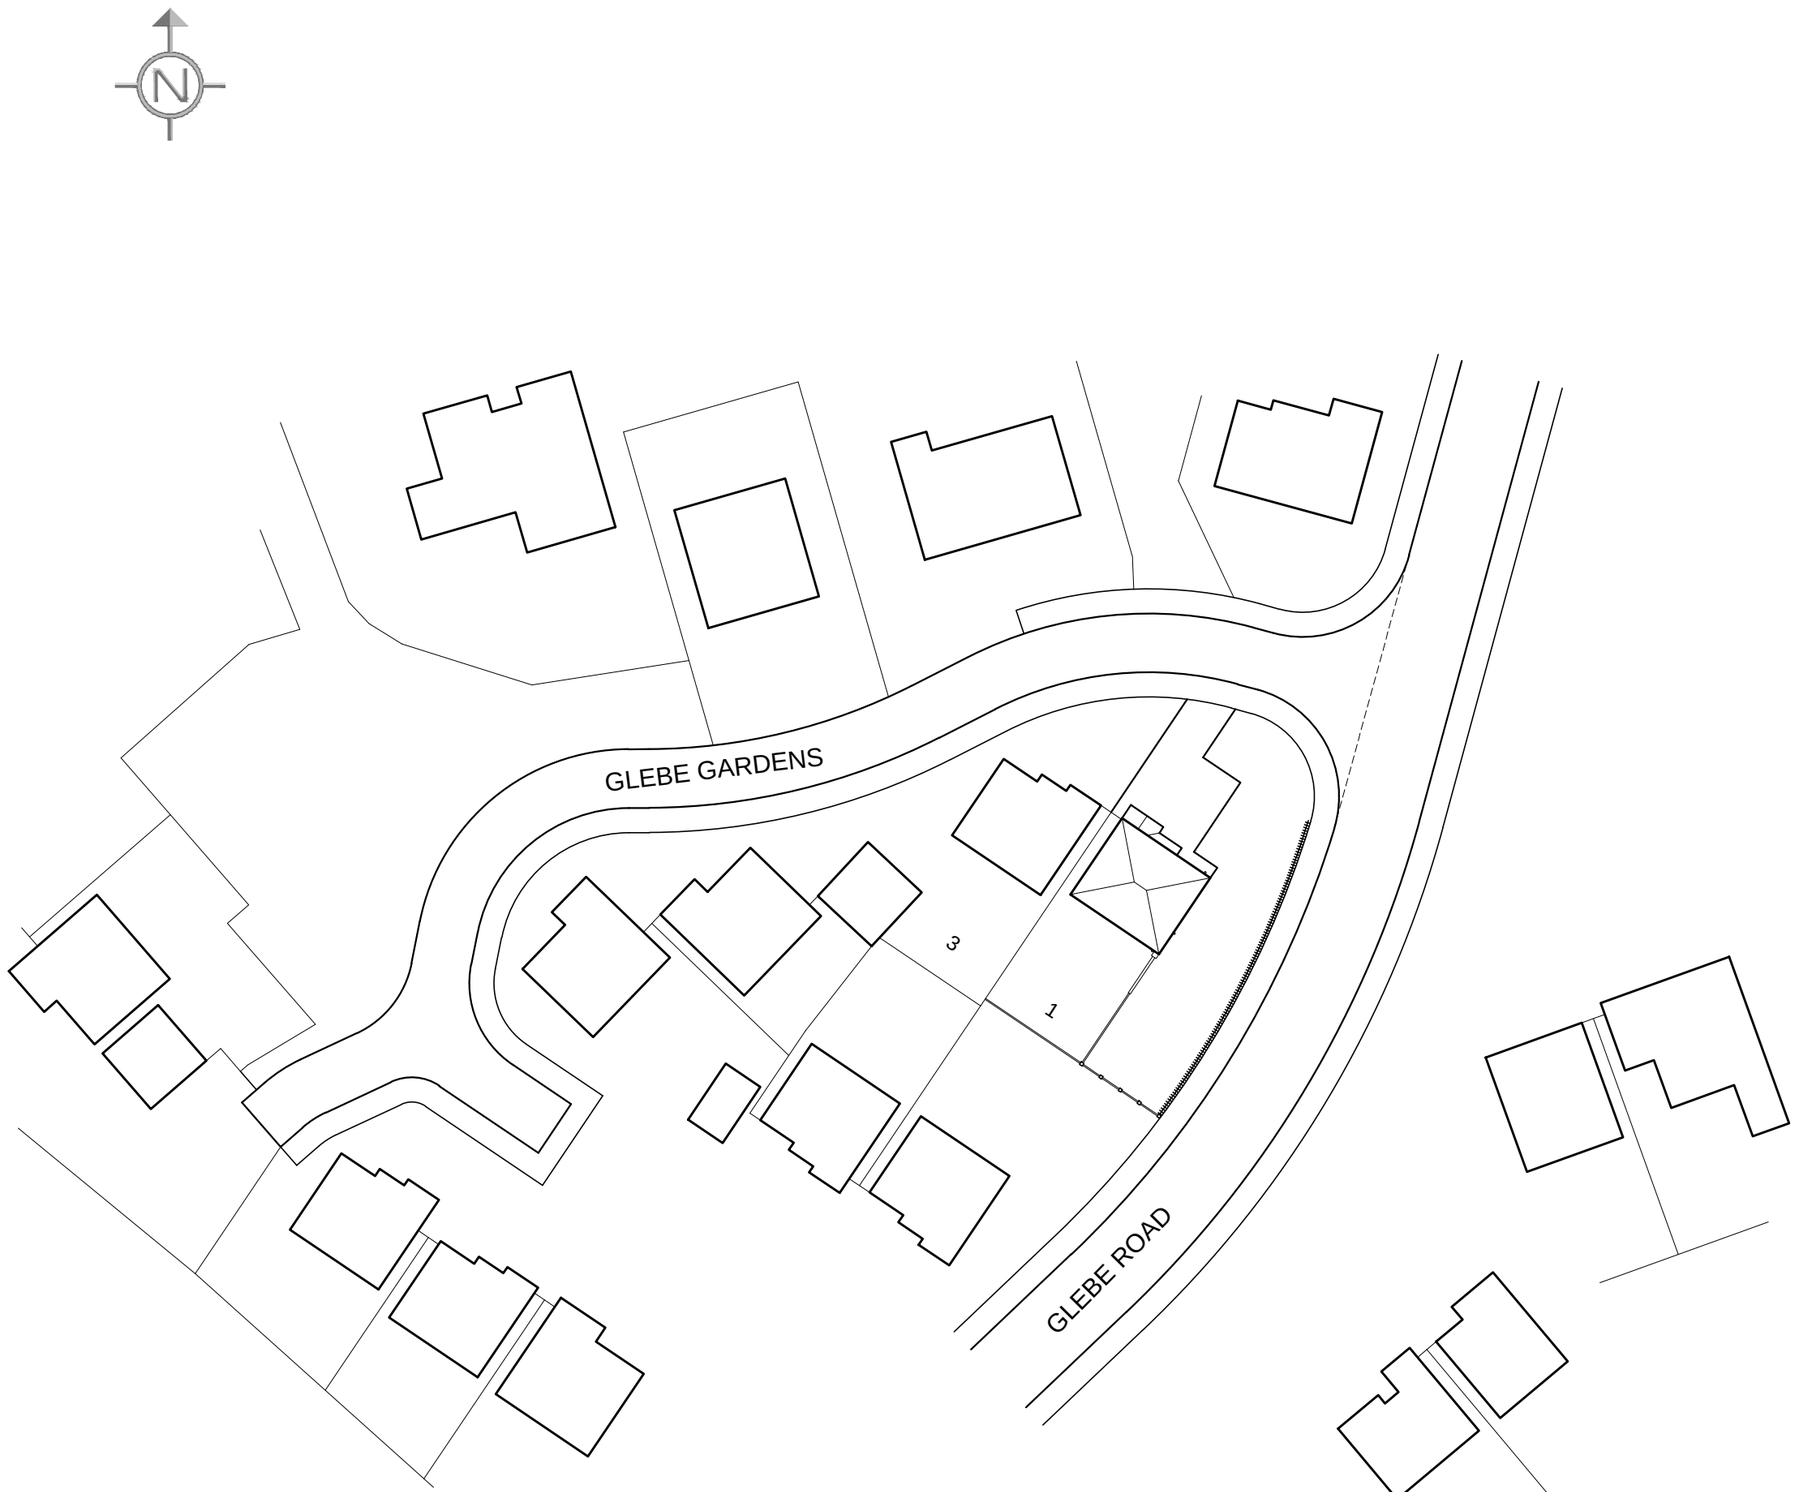

Name . Lesley Stewart
Proposed Car Port & Fencing

Drawing. Existing Site Plan

Date. 01-05-16

Scale. 1:500 @ A3

Area:

Drawn /
Checked:

Dwg No. PAS_LS_01