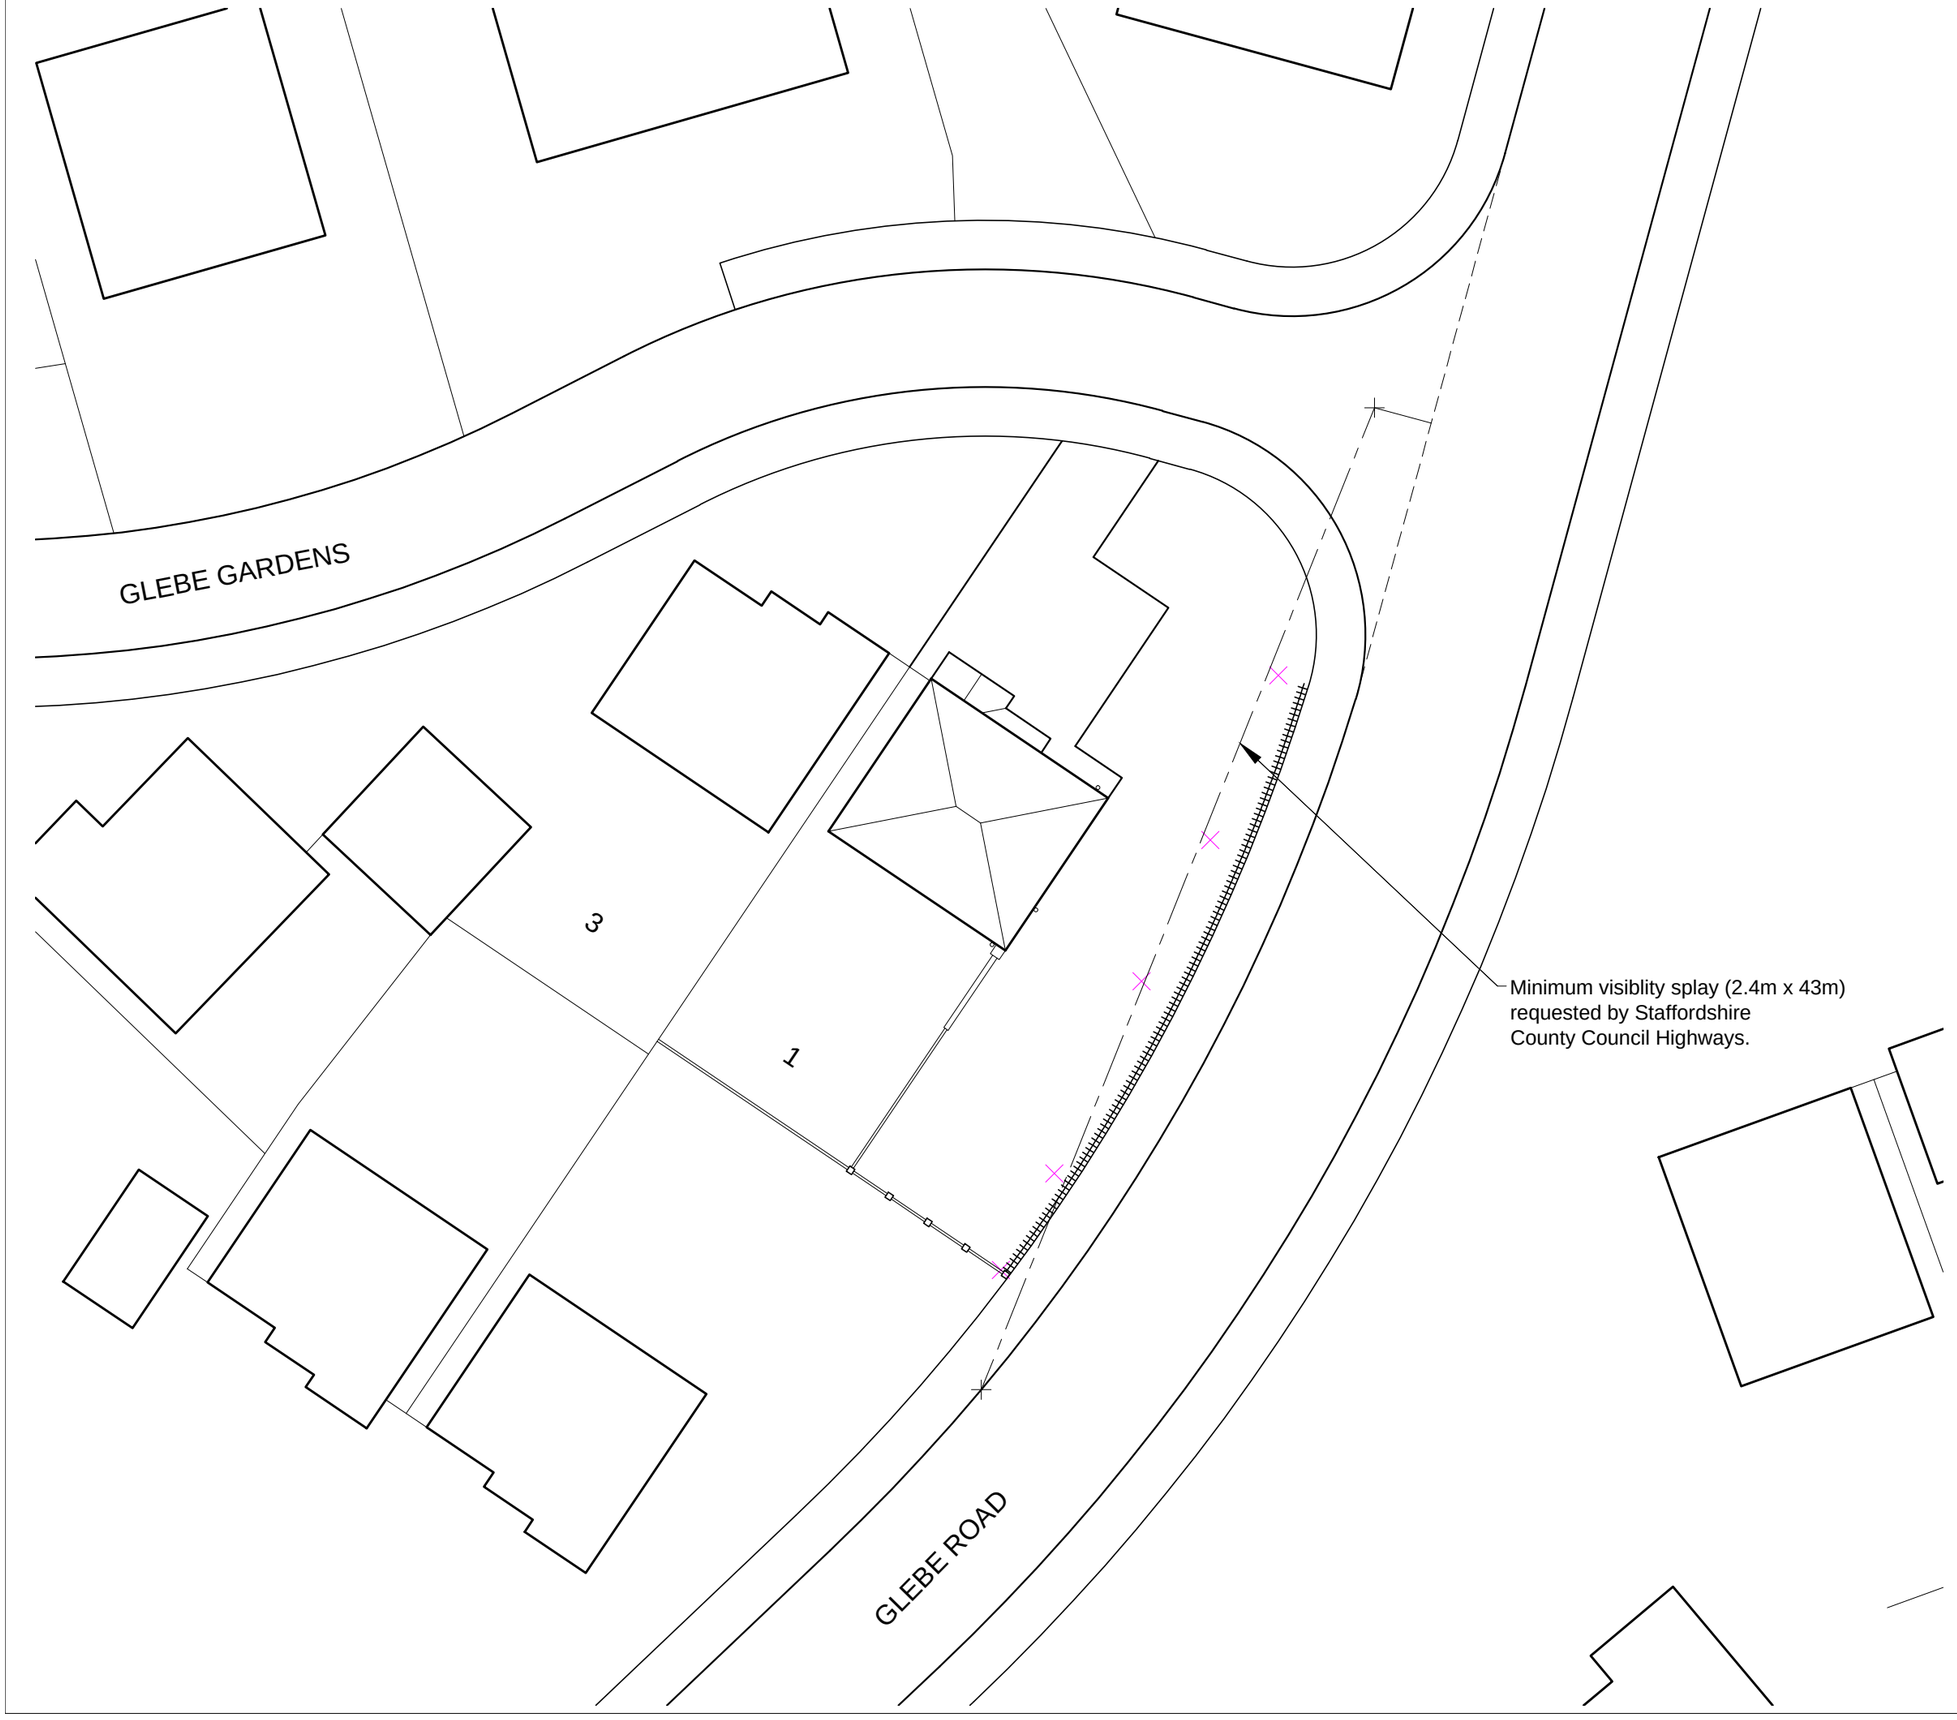

Denotes points set out by highway engineer. Points dictate the maximum sight line required from the Glebe Road / Glebe Gardens junction.

Minimum visiblity splay (2.4m x 43m) requested by Staffordshire County Council Highways.

Name .	Lesley Stewart Proposed Car Port & Fencing
Drawing.	Fence setting out points plan
Date.	01-05-16
Scale.	1:250 @ A3
Area:	Drawn / Checked:
Dwg No.	PAS_LS_02