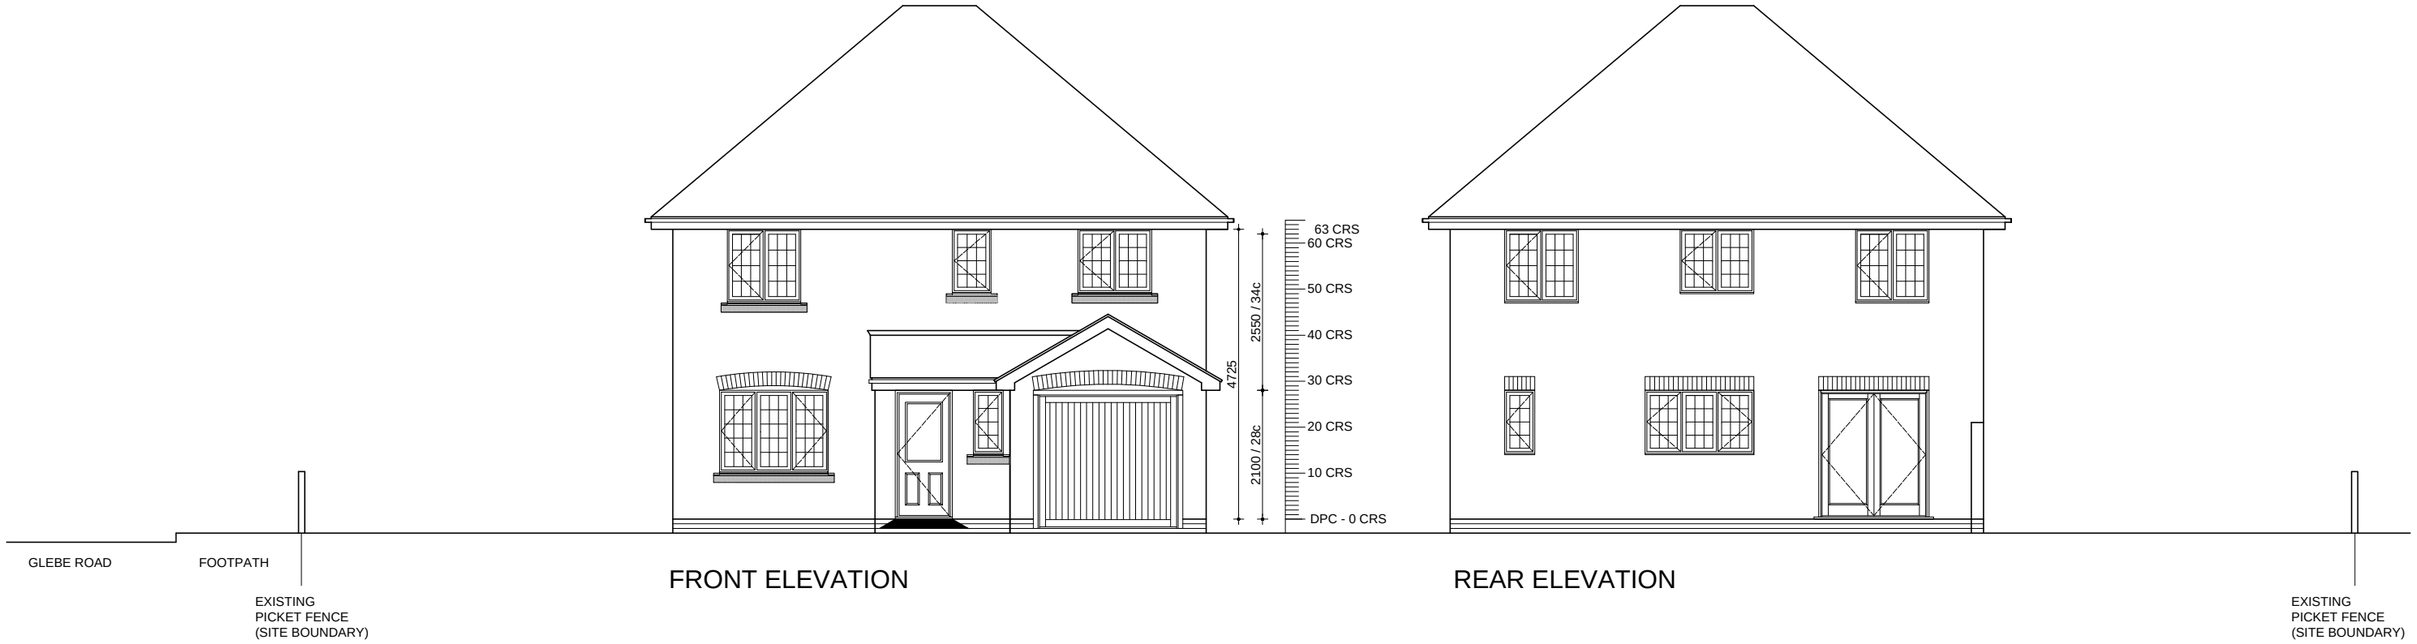

FRONT ELEVATION

REAR ELEVATION

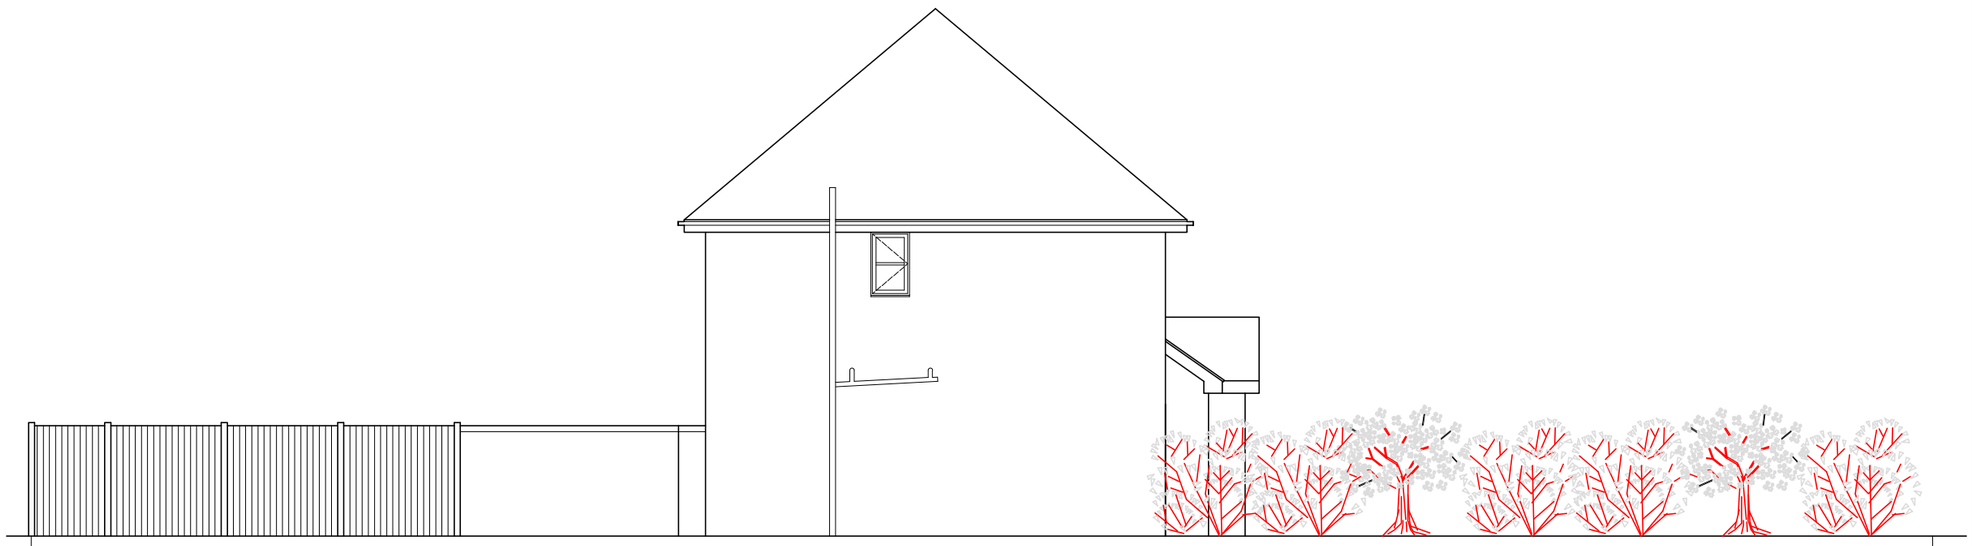

SIDE ELEVATION

Name . Lesley Stewart
Proposed Car Port & Fencing

Drawing. Existing Elevations

Date. 01-05-16

Scale. 1:100 @ A3

Area:

Drawn /
Checked:

Dwg No. PAS_LS_04