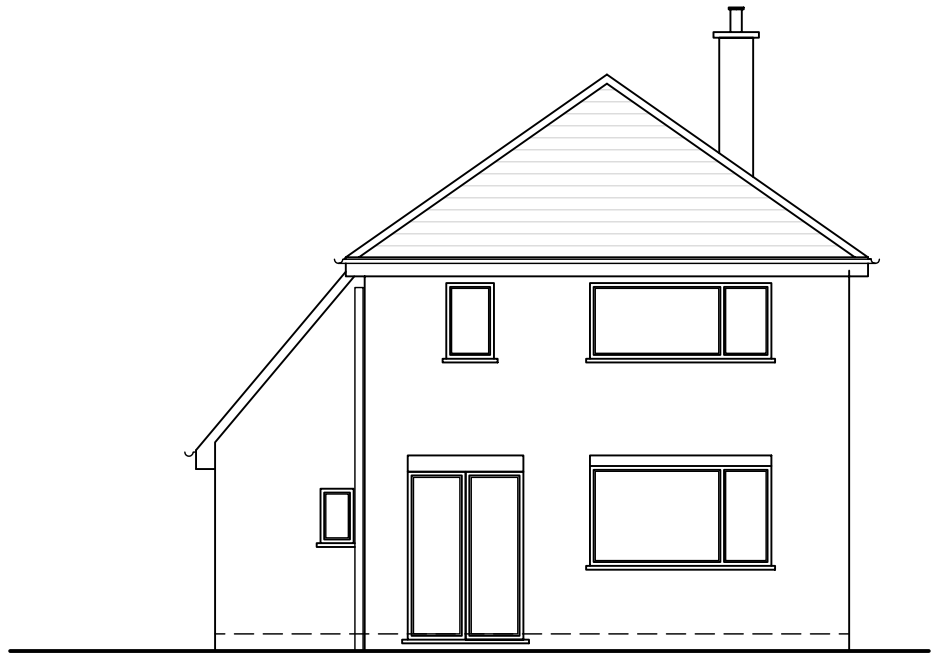

Existing Front Elevation
Scale 1:100



Existing Side Elevation
Scale 1:100



Existing Rear Elevation
Scale 1:100

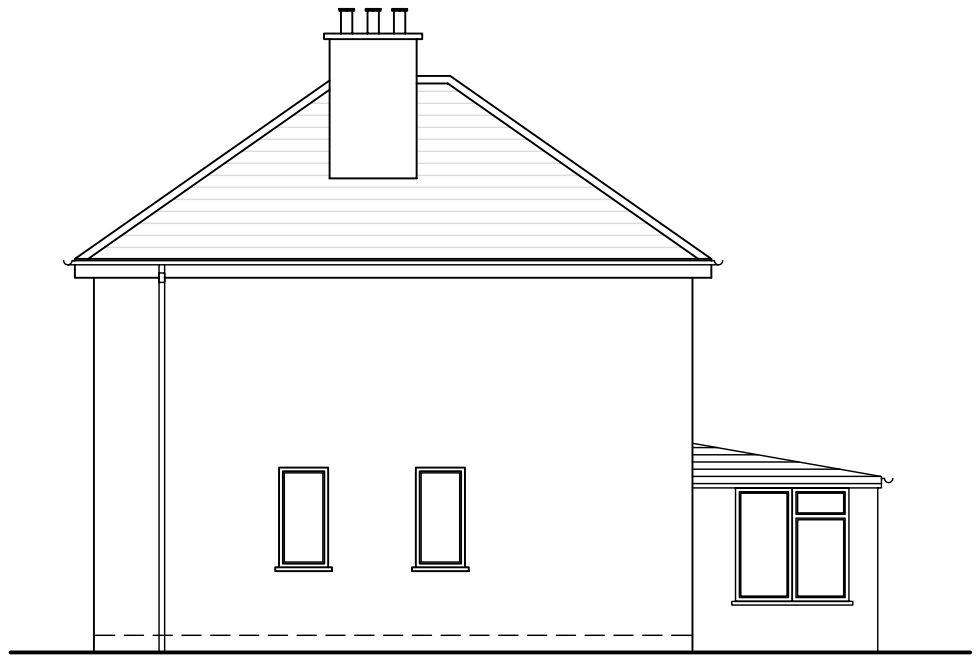

Existing Side Elevation
Scale 1:100

THIS DRAWING HAS BEEN PREPARED FOR THE PURPOSE OF OBTAINING PLANNING PERMISSION APPROVAL ONLY

Revision	Details of Amendments

Proposed Development	Applicants Name & Address
Proposed Side Extension to Highfield, Caverswall Common Staffordshire, ST11 9EX	Mr and Mrs Bradbury Highfield, Caverswall Common, Staffordshire ST11 9EX
Drawing Title: Existing Elevations	(01782) 392220

Date	Scale @ A3	Sheet
02.05.16	1:100	2 of 3