

Proposed Front Elevation
Scale 1:100



Proposed Side Elevation
Scale 1:100



Proposed Rear Elevation
Scale 1:100

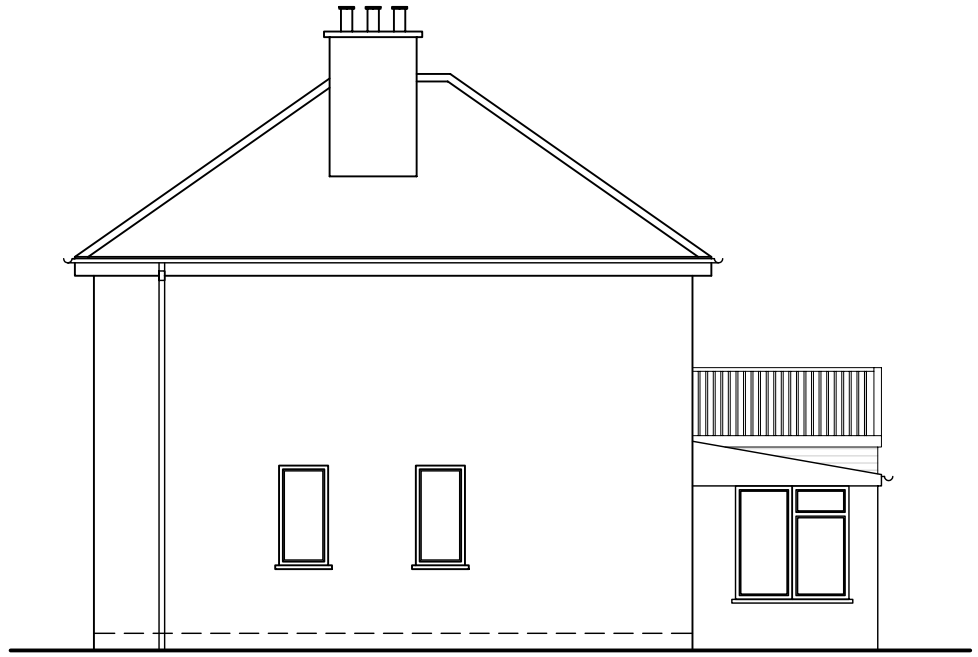

Proposed Side Elevation
Scale 1:100

THIS DRAWING HAS BEEN PREPARED FOR THE PURPOSE OF OBTAINING PLANNING PERMISSION APPROVAL ONLY

Revision	Details of Amendments

Proposed Development	Applicants Name & Address
Proposed Side Extension to Highfield, Caverswall Common Staffordshire, ST11 9EX	Mr and Mrs Bradbury Highfield, Caverswall Common, Staffordshire ST11 9EX
Drawing Title: Proposed Elevations	(01782) 392220

Date	Scale @ A3	Sheet
02.05.16	1:100	3 of 3