


Side Elevation

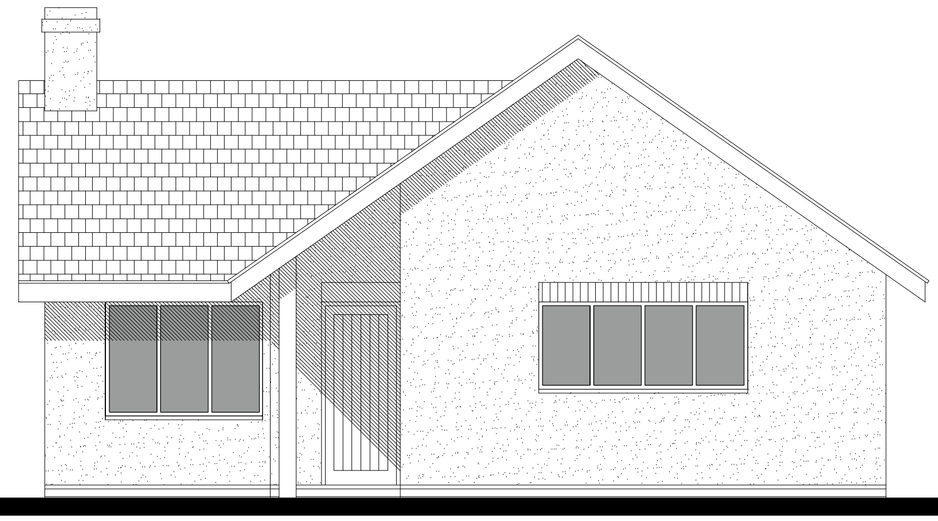


Front Elevation


Roof finish: small format plain tile

Wall finish: Through coloured render. Brick plinth & detailing


Windows: upvc

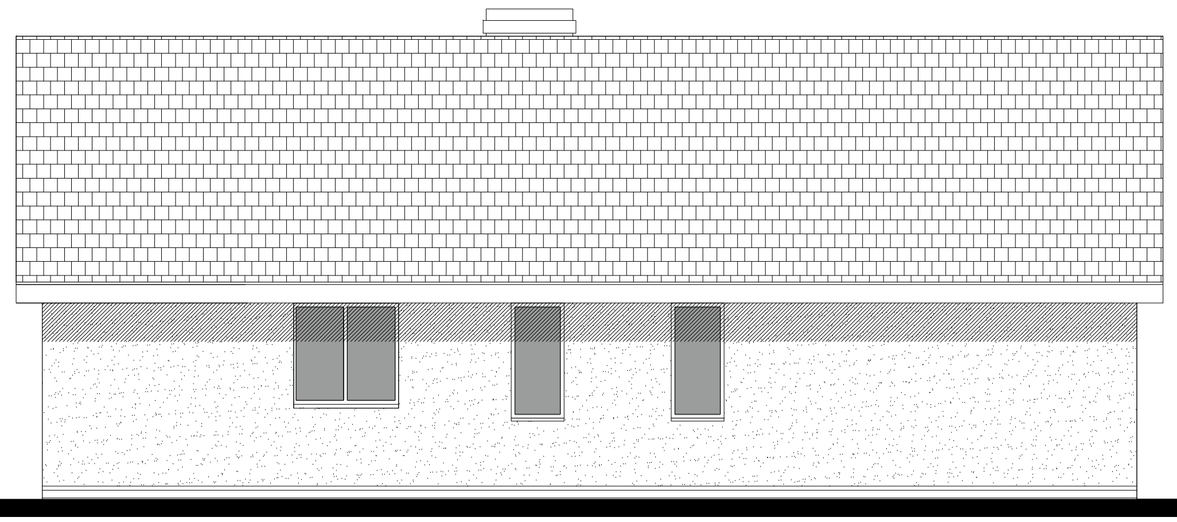


Side Elevation

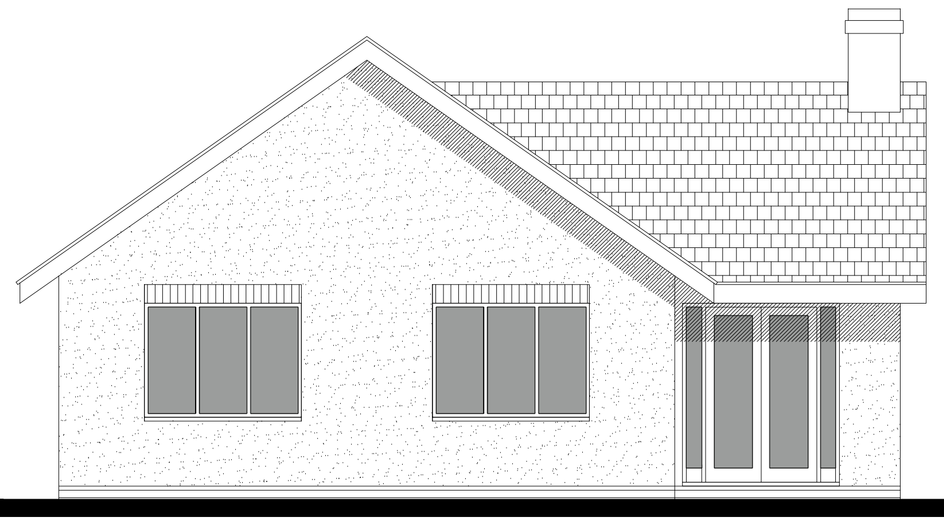

Rear Elevation

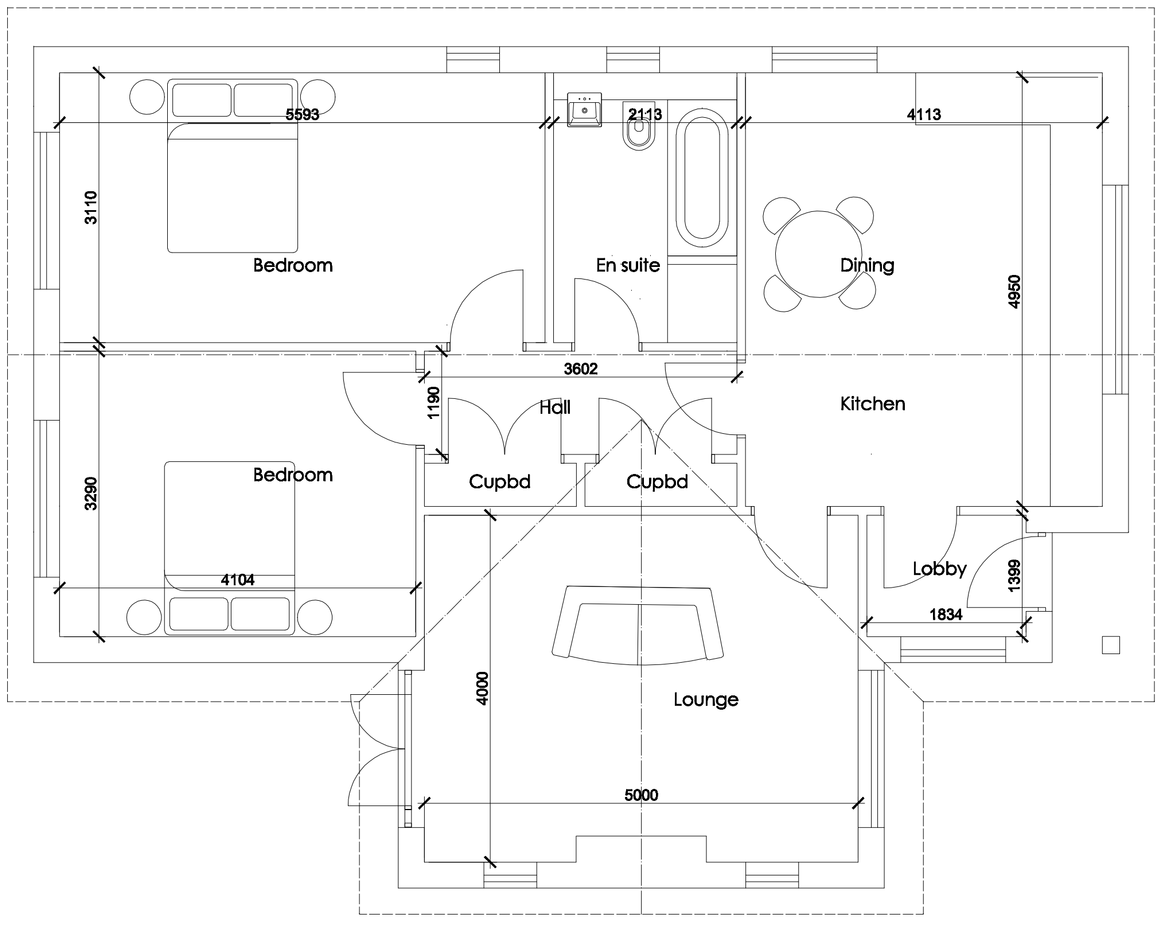

Plan

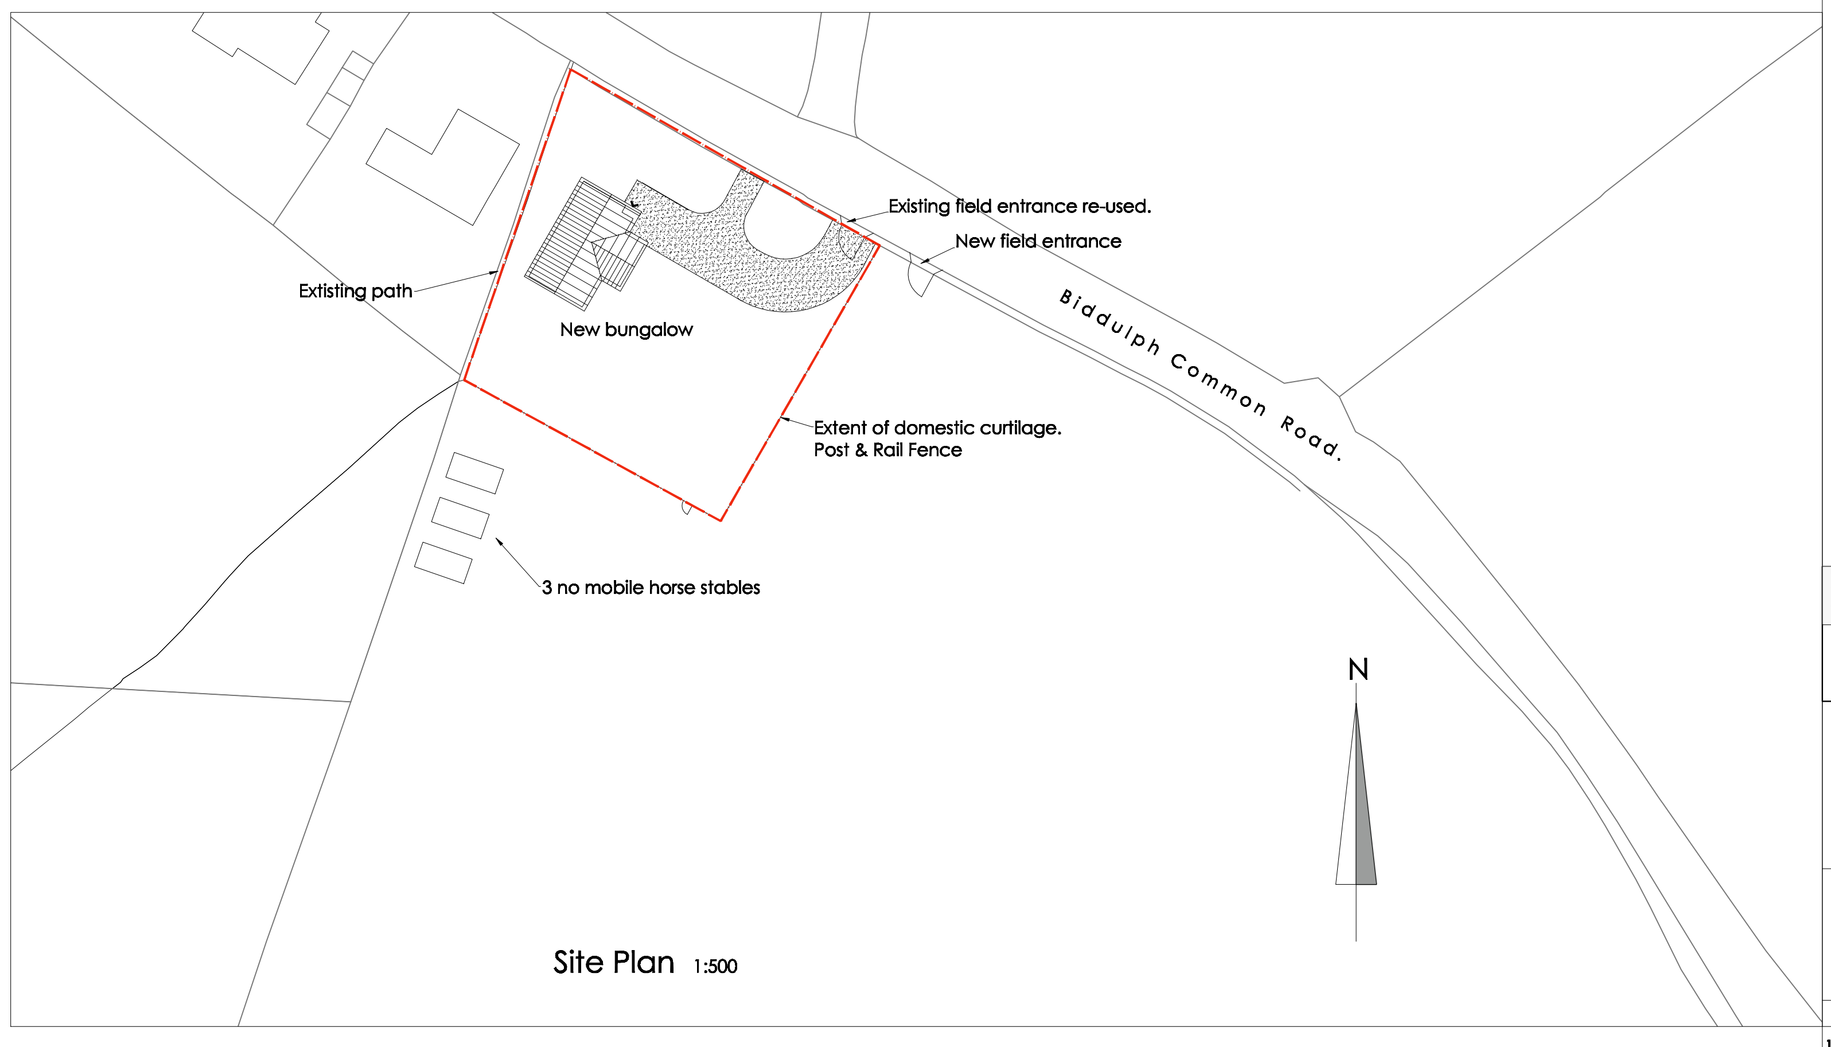

Site Plan 1:500

Notes
1. Do not scale drawing. If in doubt contact White Rose architectural
2. All dimensions are in millimetres unless noted otherwise
3. Not for construction unless otherwise shown
4. When appropriate, this drawing to be read in conjunction with project specific Designers Risk Assessments, produced in accordance with requirements of Regulation 13 of the Construction (Design and Management) Regulations 1994
5. The design shown on this drawing is the property of White Rose architectural limited and is not to be copied, communicated or disclosed, in whole or in part, except in accordance with a contract, licence or agreement in writing with White Rose architectural ltd

Rev	Date	Comments	Init.
-	-	-	-

CIAT
White Rose architectural ltd
Harthwith House - Claro Road - Harrogate - North Yorkshire HG1 4DS
T: 01423 313579

Project
New dwelling.
Park House Farm,
Biddulph Common Road,
Biddulph,
Stoke on trent.
ST 8 7SR

Title

Proposed

Scale	Date	Job No	Dwg No	Rev
1:50	May/16	2016.036	.001	-