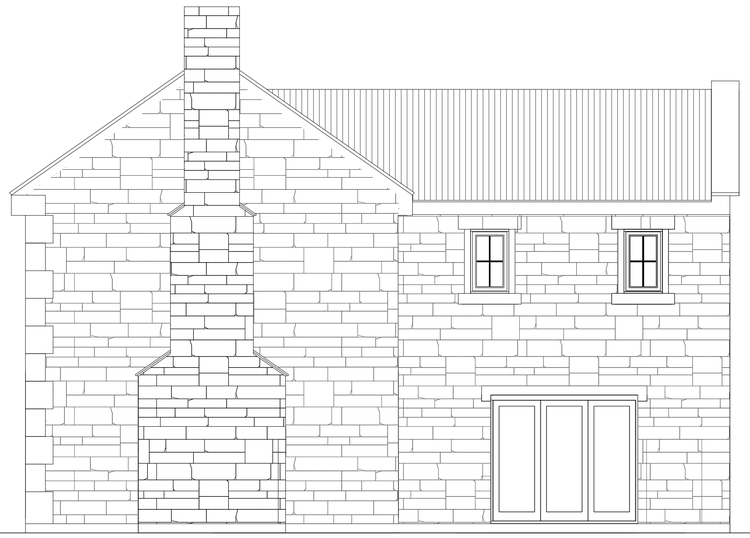

Side Elevation



Front Elevation



Side Elevation



Rear Elevation

This drawing has been prepared for the purpose of obtaining Planning & Building Regulation Approval only.

The copyright of this drawing is vested in Philip Kelsall Associates and must not be reproduced in any form without written consent

Philip Kelsall Associates
Architectural & Building Consultants
CBuildE chartered building engineer
Manorial House
5 Woodcock Lane Mow Cop ST7 3NG
Tel : 01782 698516
Mob : 07889 364105

e : phil@philipkelsall.co.uk

Project
Greenfields Farm
Crowborough Road
Lask Edge
ST13 8QR

Client
Mr S Finney

Project: Replacement Dwelling	Drawing Title: Proposed Elevations
Date: October 2015	Drawing Title: GF/CR/04
Scale: 1:50 @ A1 Paper	