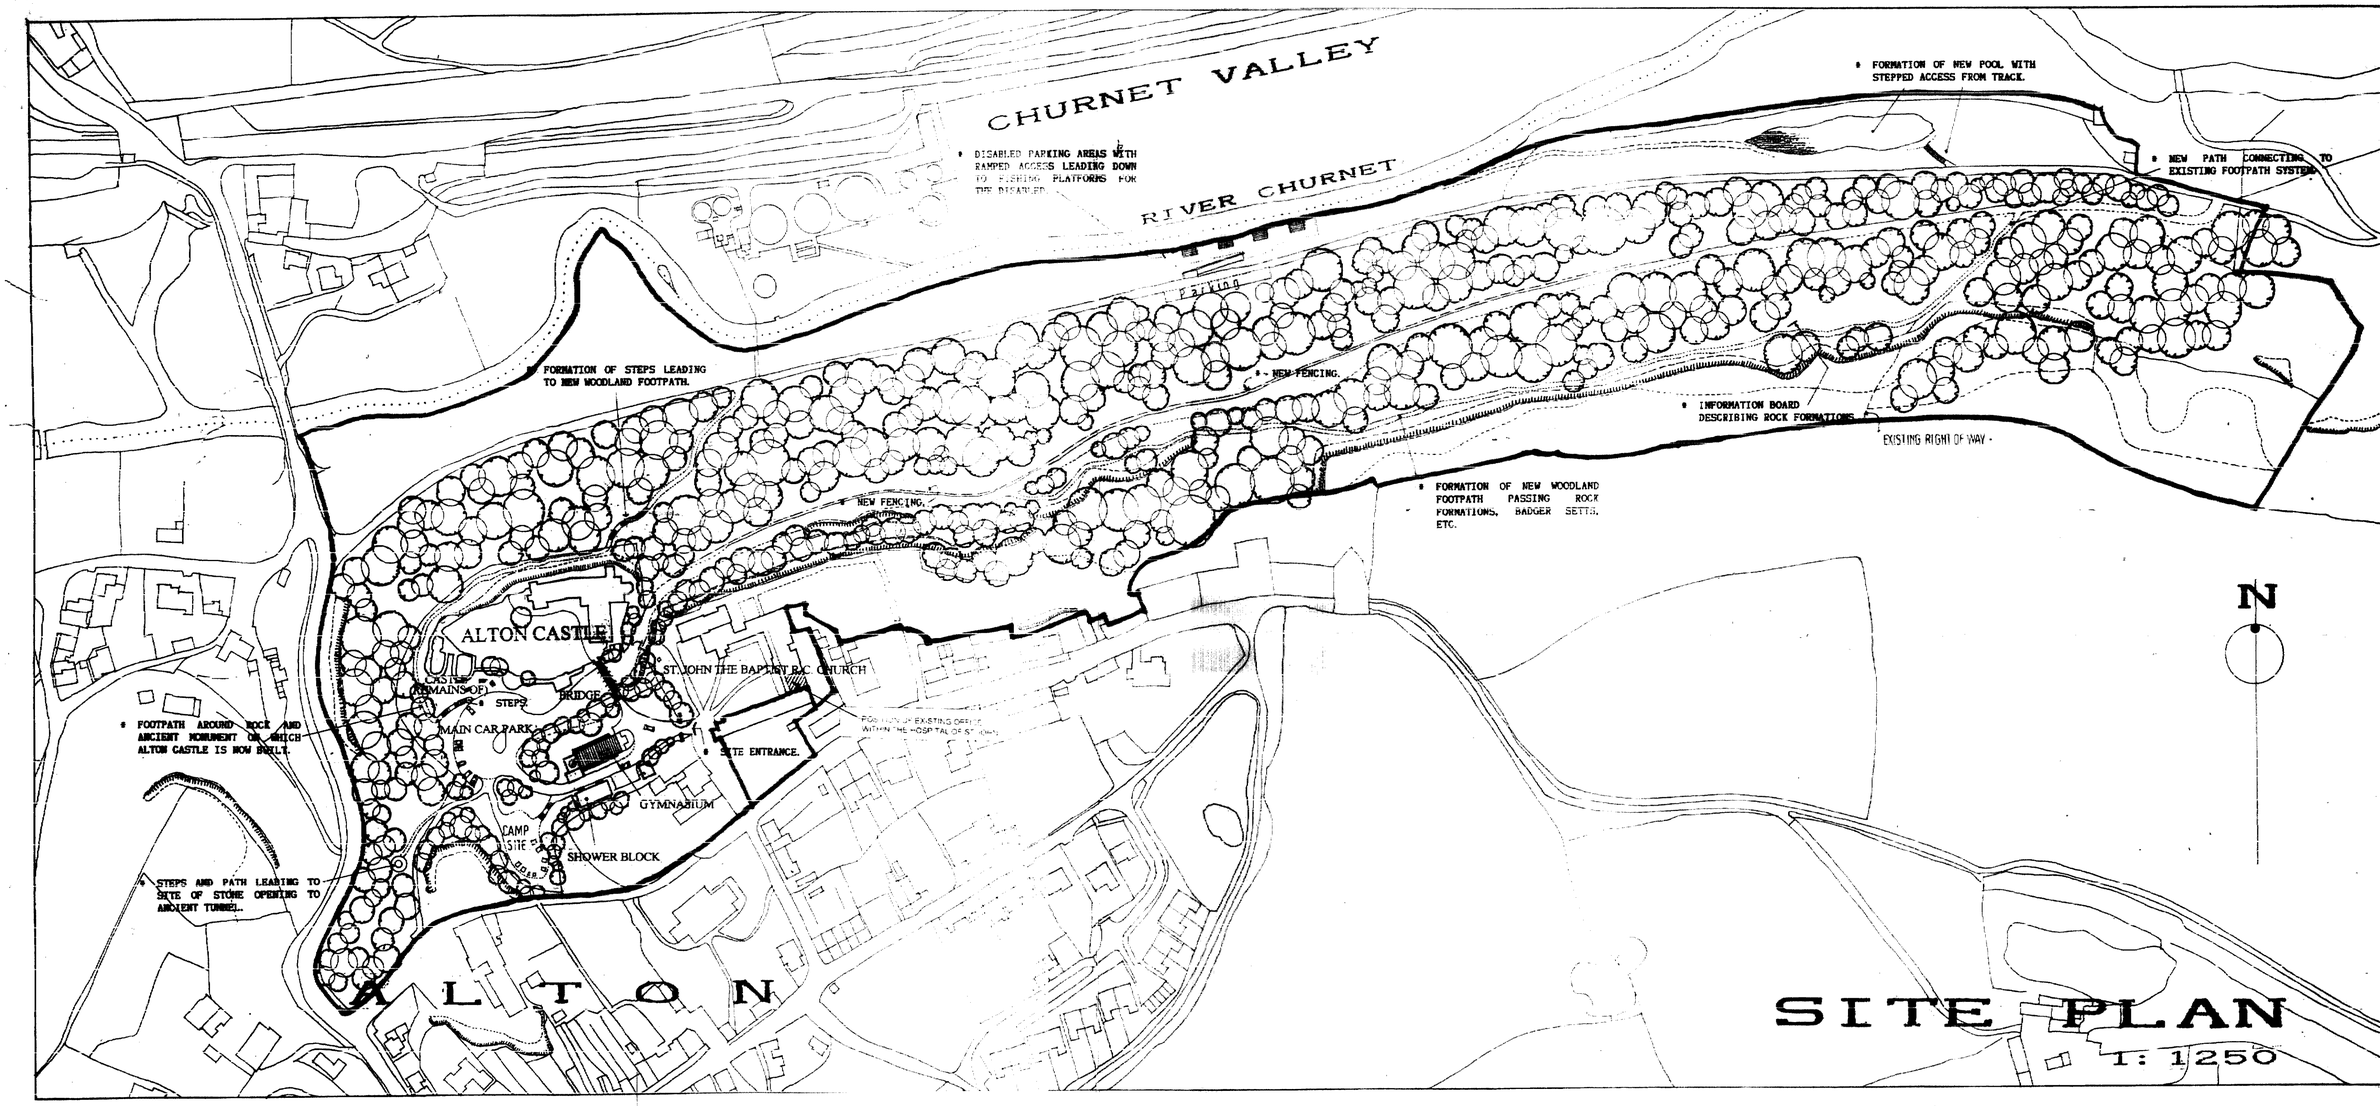

Alton Castle

Rev	Details	Date	Checked

PLANNING

BROWNHILL HAYWARD BROWN
CHARTERED ARCHITECTS
GEORGIAN HOUSE 21 HIGH STREET UTTOXETER STAFFS ST14 8AP
TEL 01889 565 566 FAX 01889 565 567 e-mail mail@brownhillbrown.co.uk

Client	Alton School
Project	Alton School Dormitories
Title	Location Plan

Scale	Date	Drawn By	Checked By	Drawing Number	Revision
1/1250 @ A1	Nov 09	JW	AM	2618-30	

The copyright of this drawing and design is vested in the Architect and must not be copied or reproduced without written consent. All dimensions to be taken from figured dimensions only. Do not scale dimensions from this drawing.