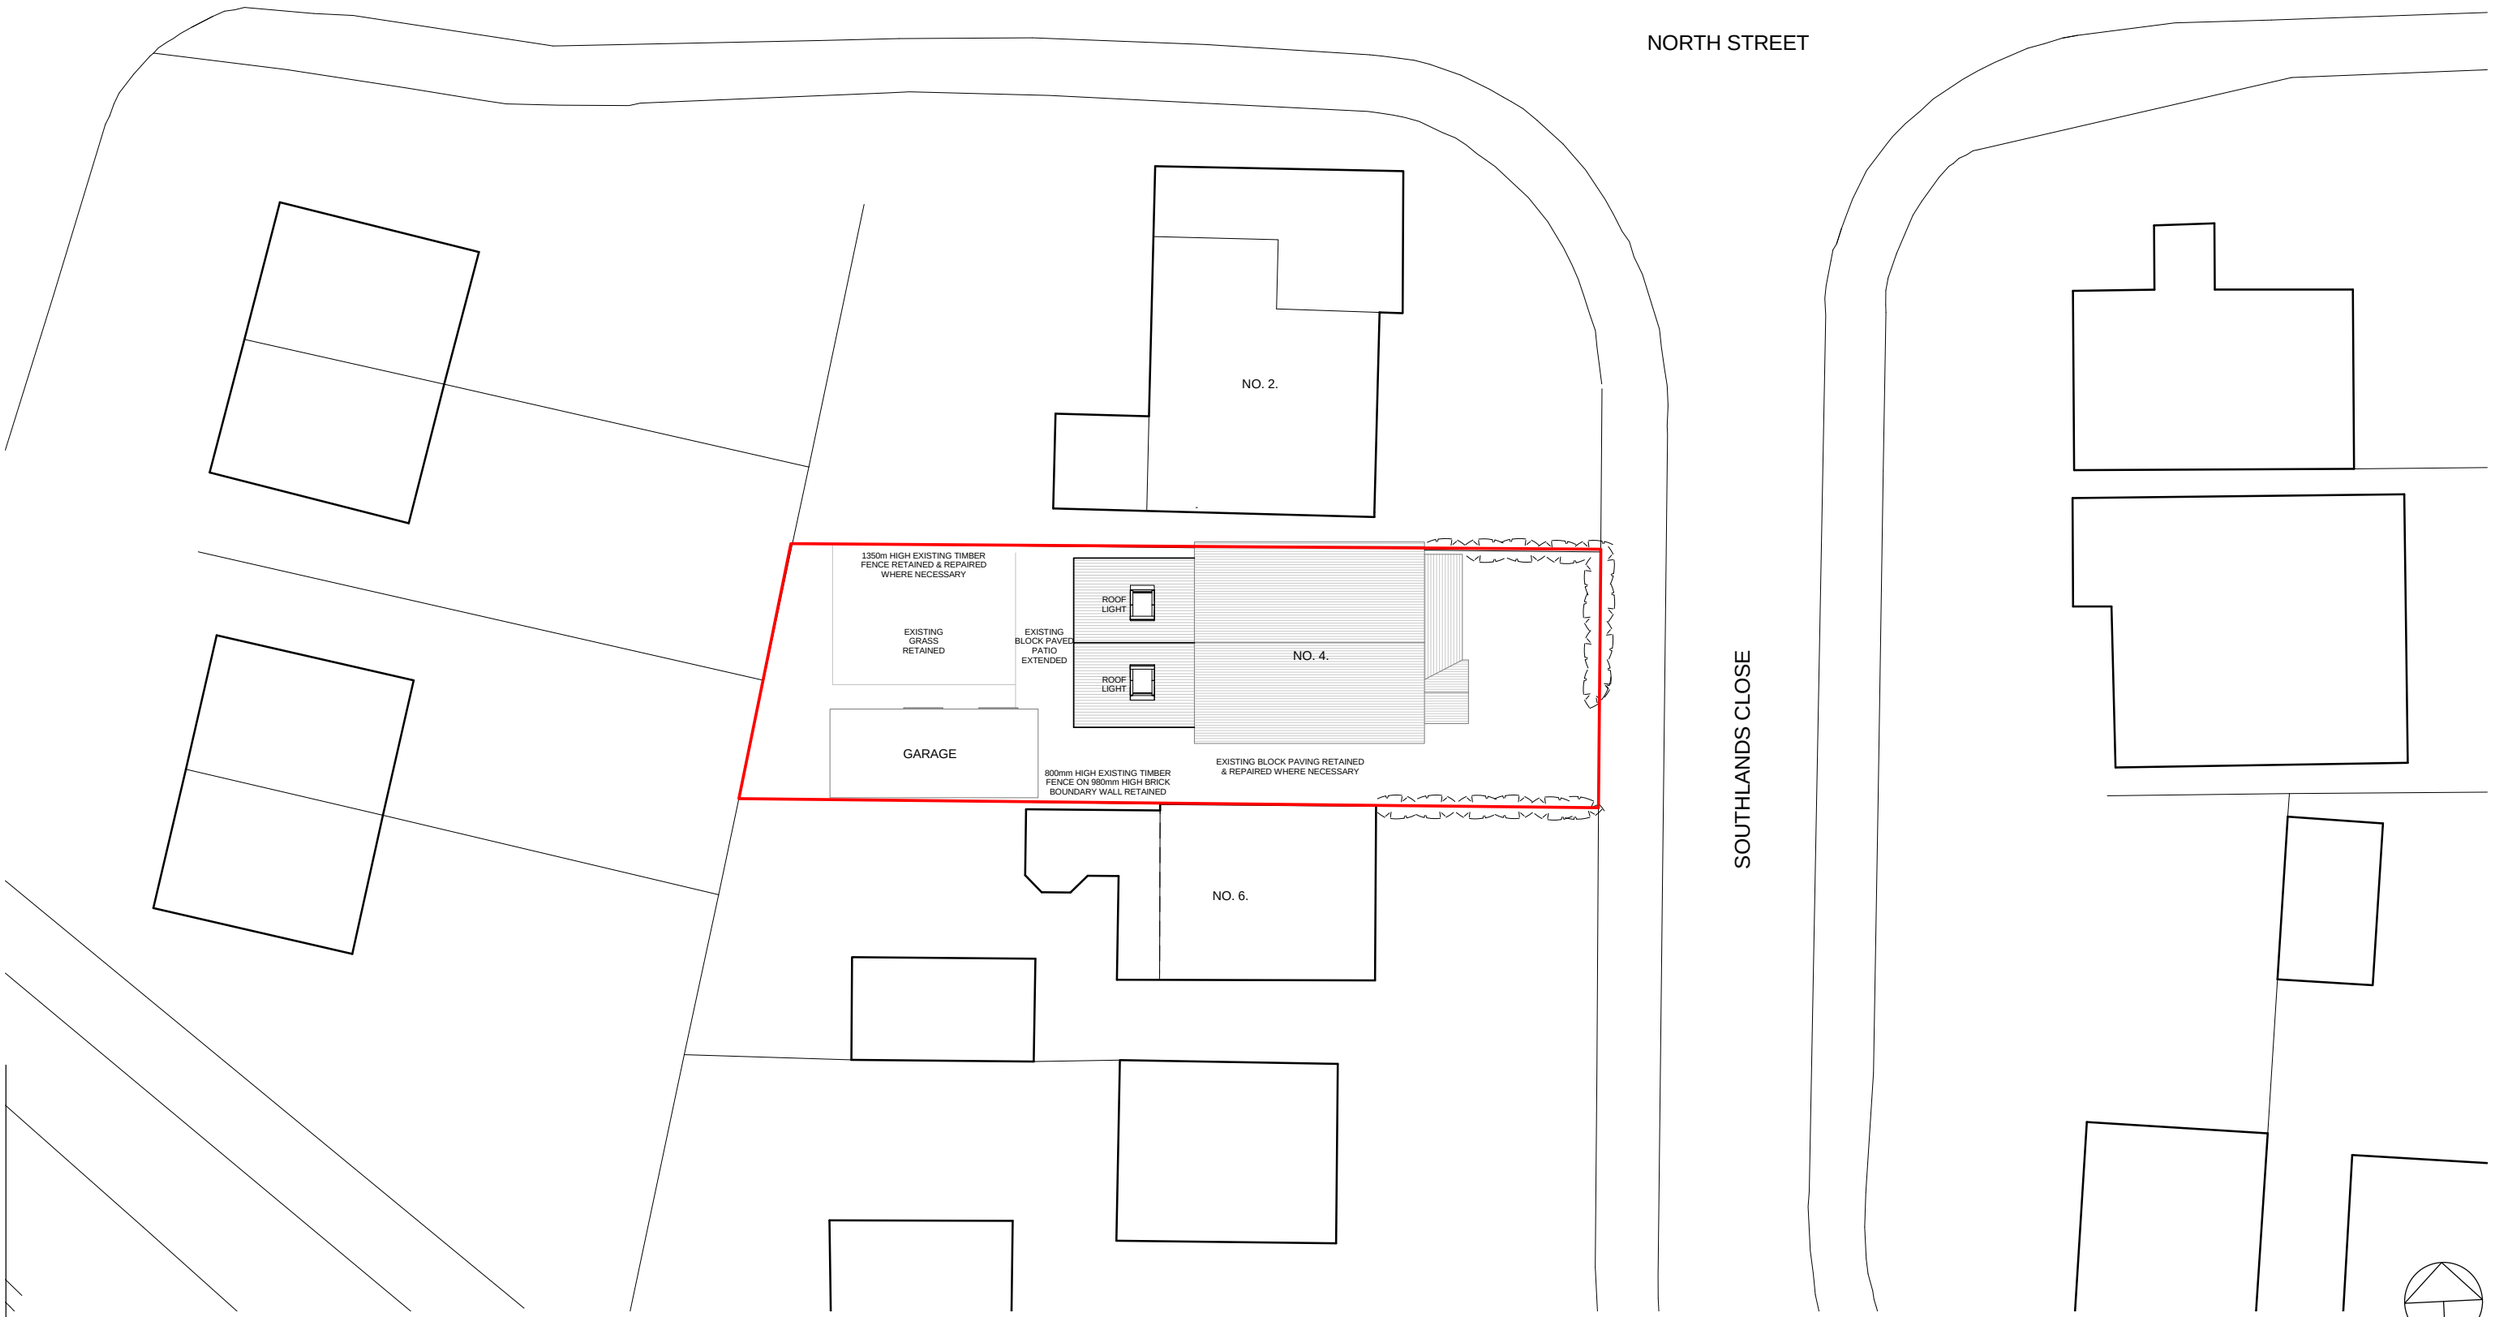


Planning

4 Southlands Close

Leek

DATE 20/05/16

SCALE 1 : 200 @ A3

Proposed Site Plan

DWG NO 101

REV