


Materials;
Red brick walls to match existing
Grey flat concrete tiled roof
Grey UPVC windows
Grey powder coated aluminium door

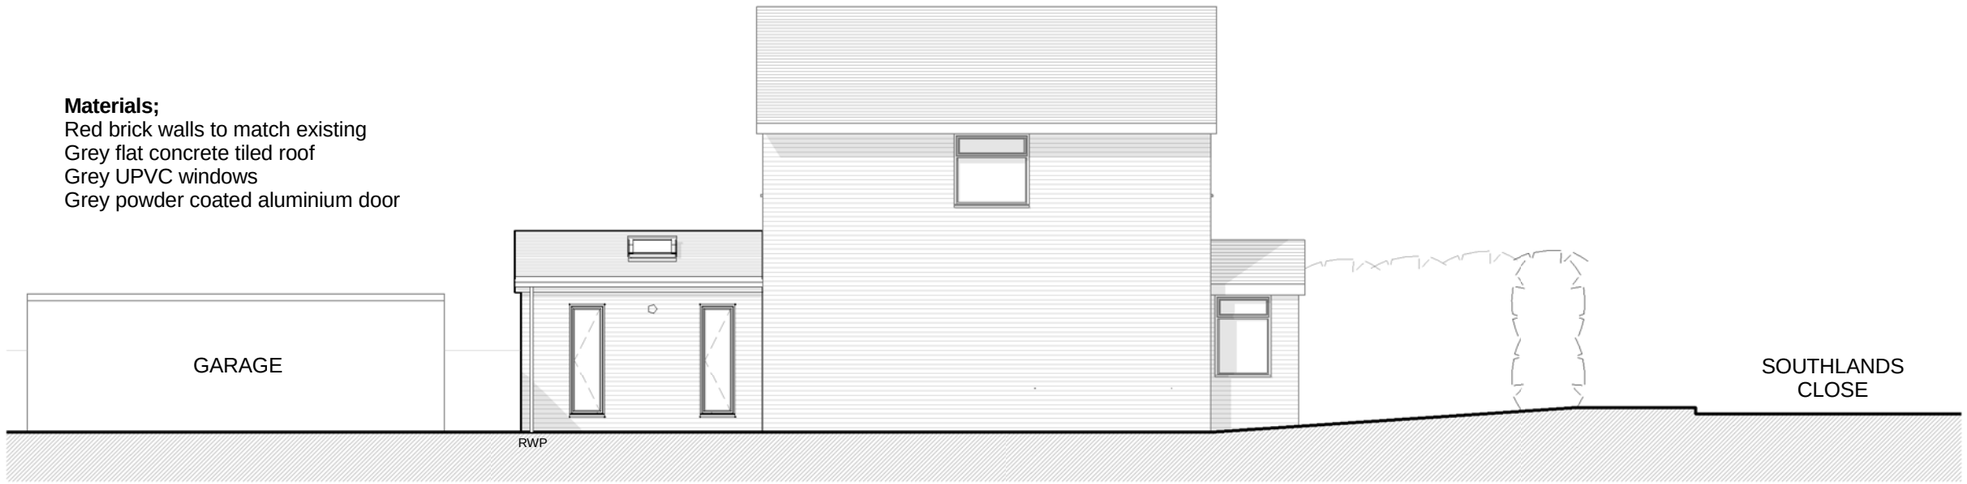


South Elevation

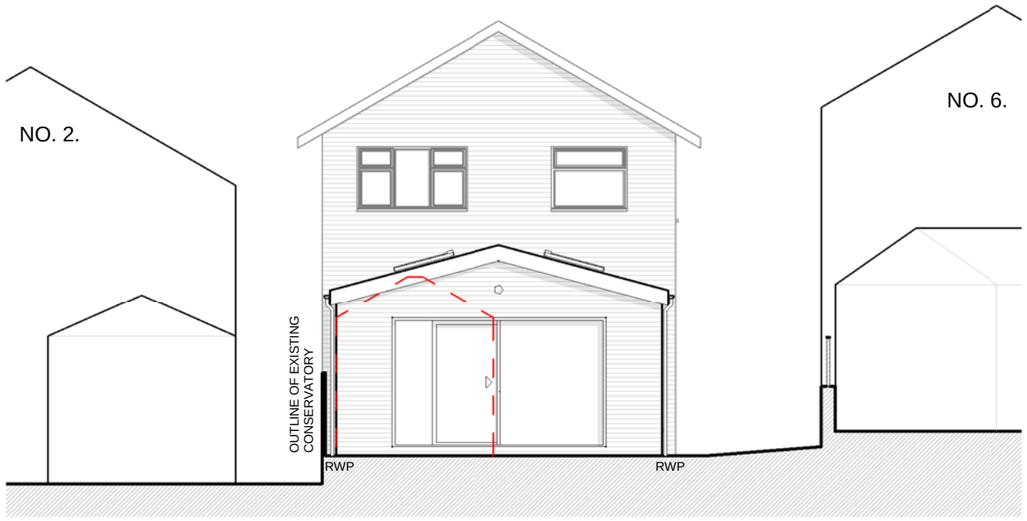

West Elevation

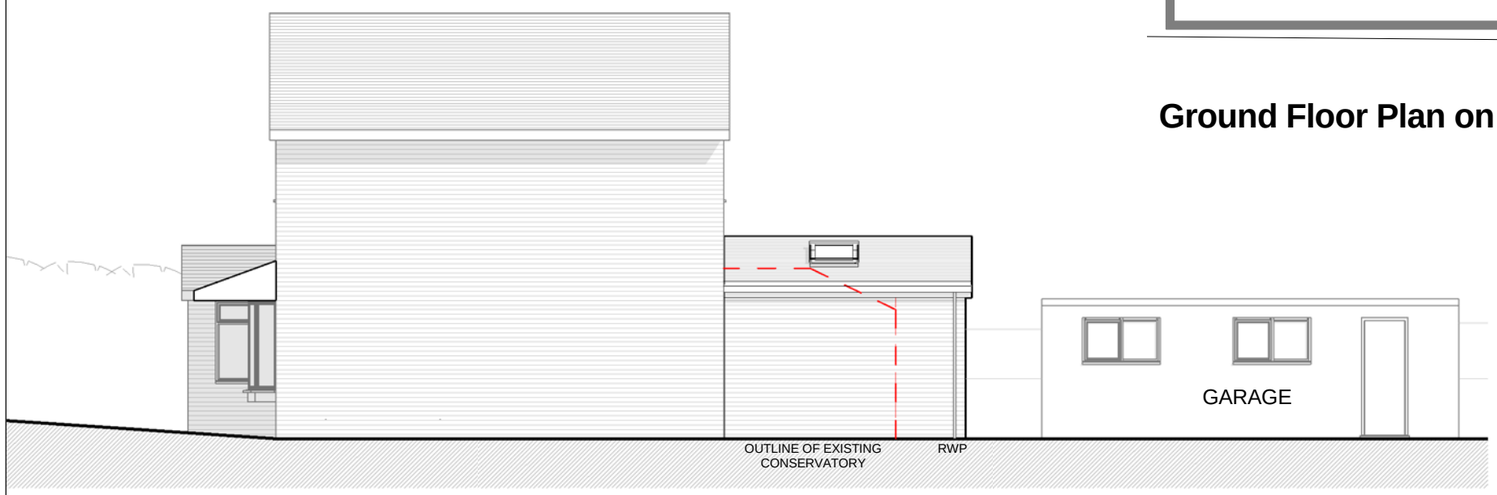

North Elevation

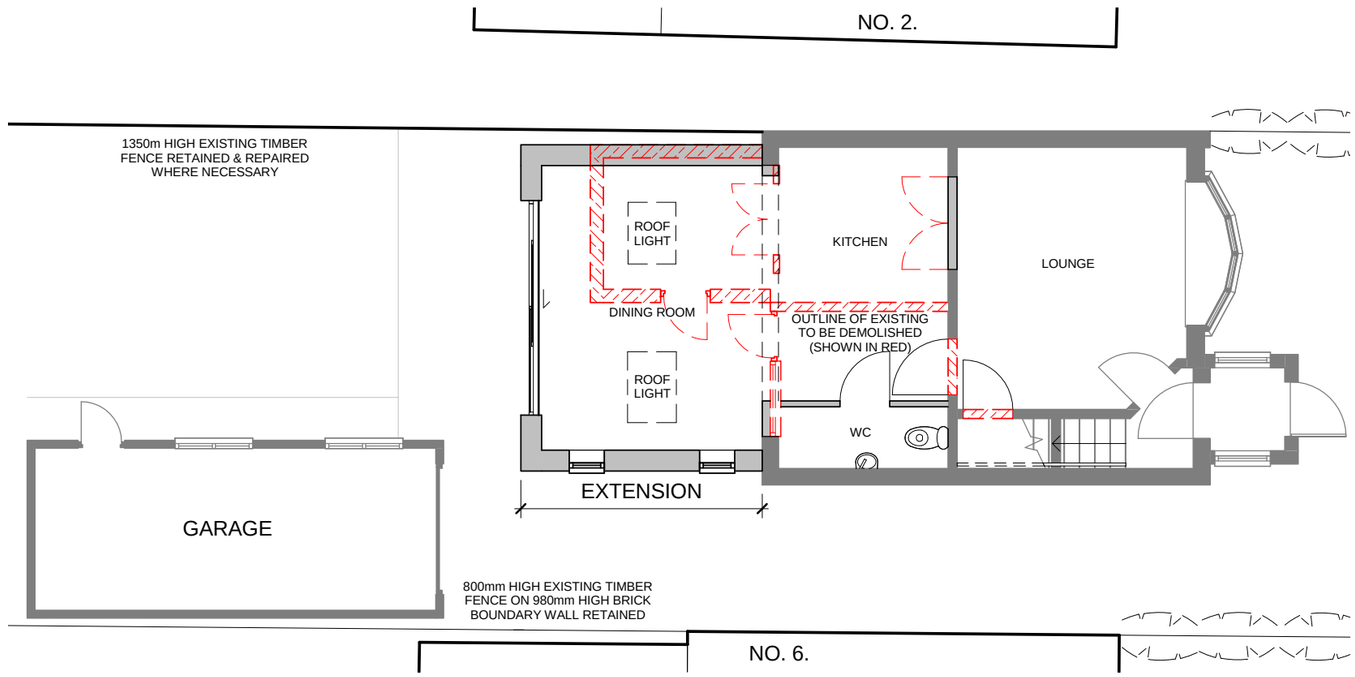

Ground Floor Plan on Site

Planning

0 5 10 m

4 Southlands Close

Leek

DATE 20/05/16

SCALE 1 : 100 @ A3

Proposed Plans and Elevations

DWG NO 102

REV

This line should measure 100mm along x and y axis when printed