




South Elevation

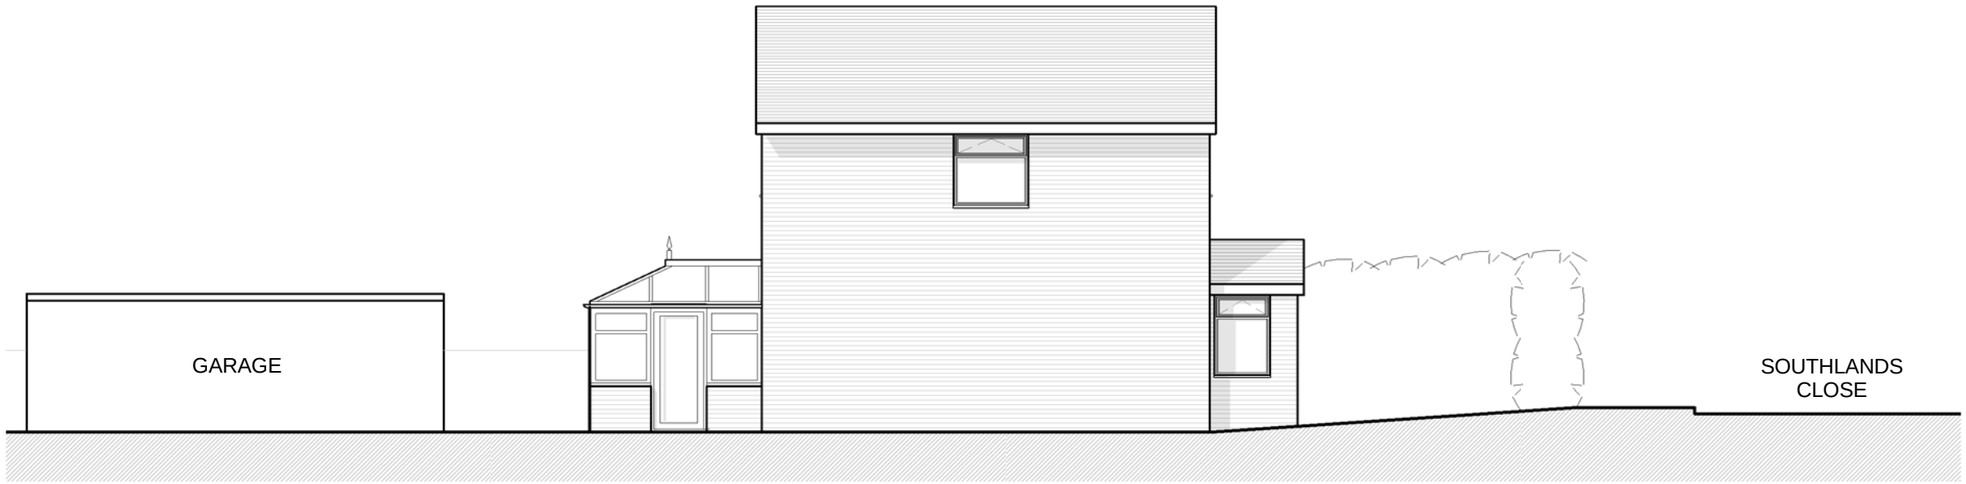

West Elevation

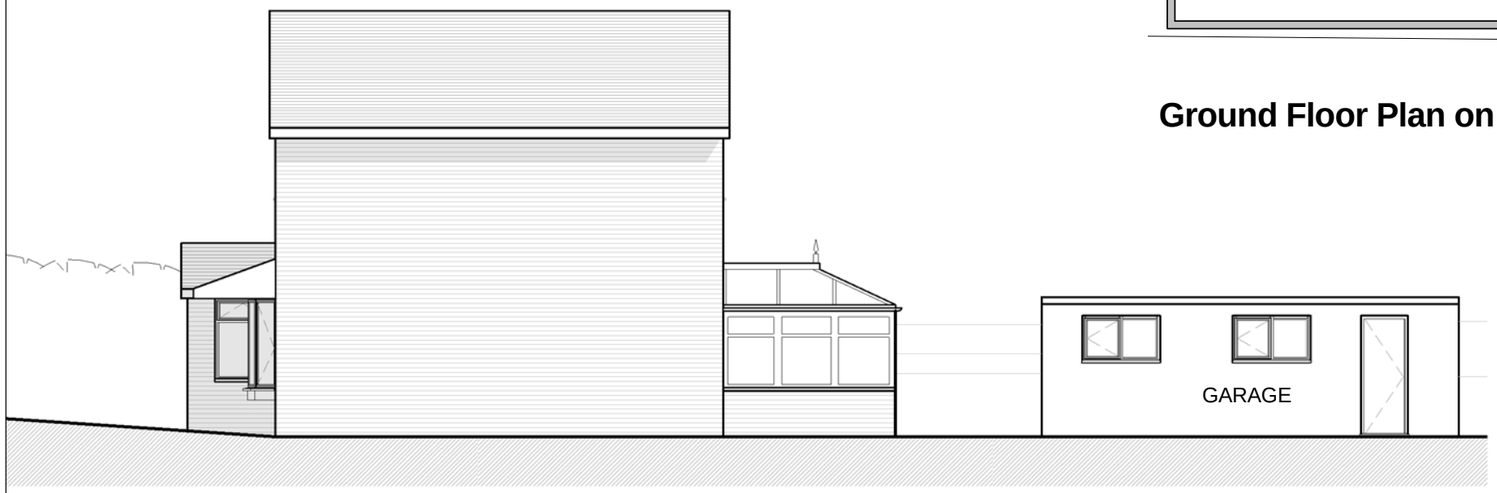

North Elevation

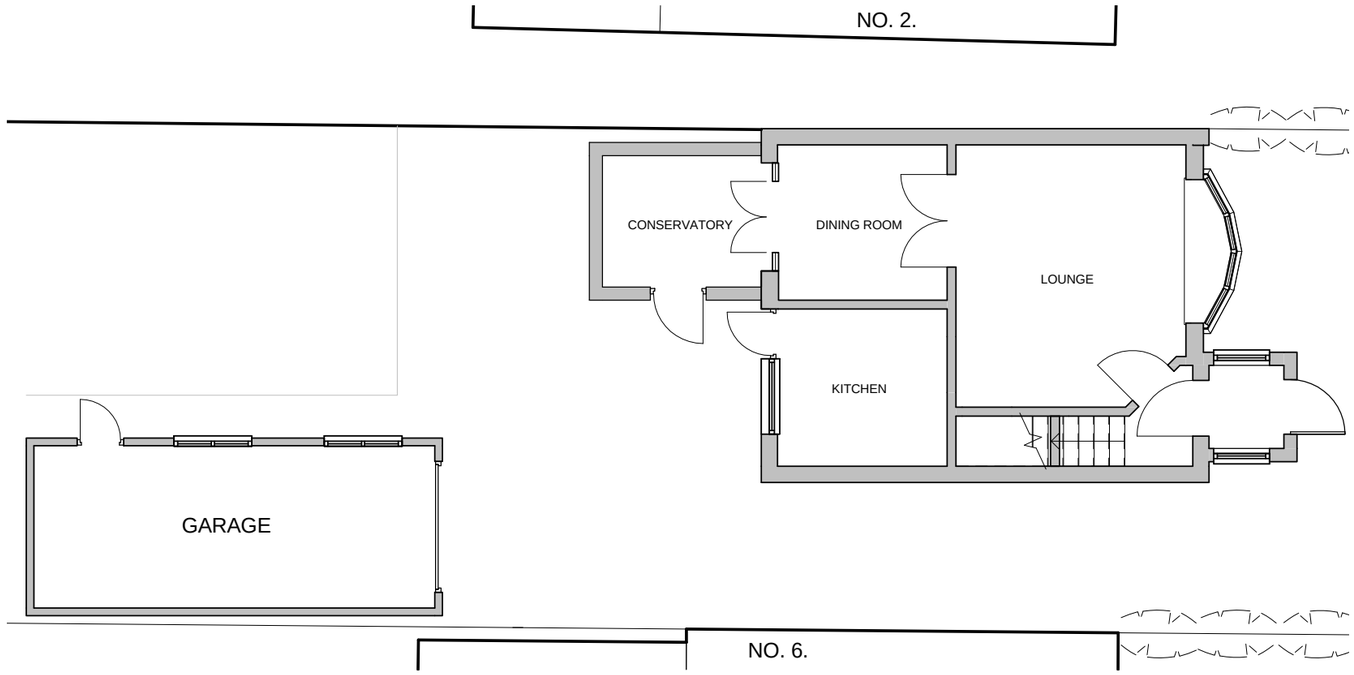

Ground Floor Plan on Site

Planning

0 5 10 m

4 Southlands Close

Leek

DATE 20/05/16

SCALE 1 : 100 @ A3

Existing Plans and Elevations

DWG NO 103

REV

This line should measure 100mm along x and y axis when printed