This drawing is copyright and should not be reproduced without the permission of Building Design Service

Sheet size A1

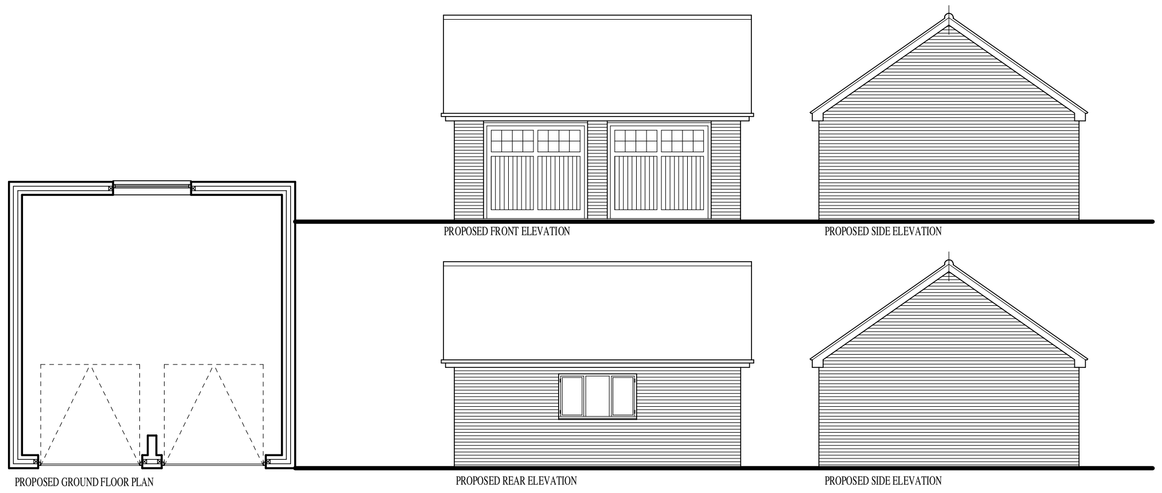

PROPOSED DET. GARAGE VOL = 148.5m³



SITE PLAN 1:500

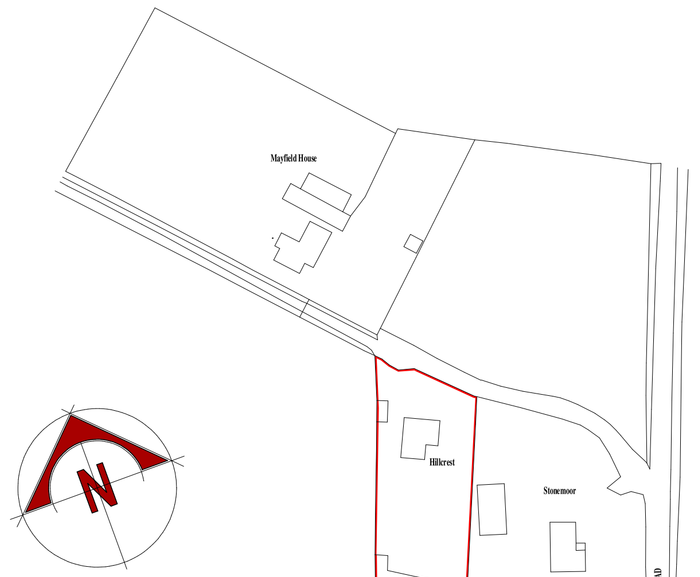

LOCATION PLAN 1:1250

Ordnance Survey, (c) Crown Copyright 2016. All rights reserved. Licence number 100022432

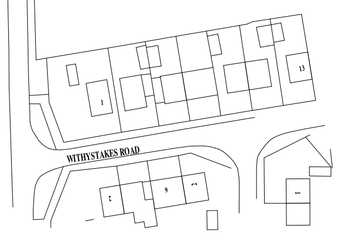



PROPOSED DET. DWELLING VOL = 485.17m³

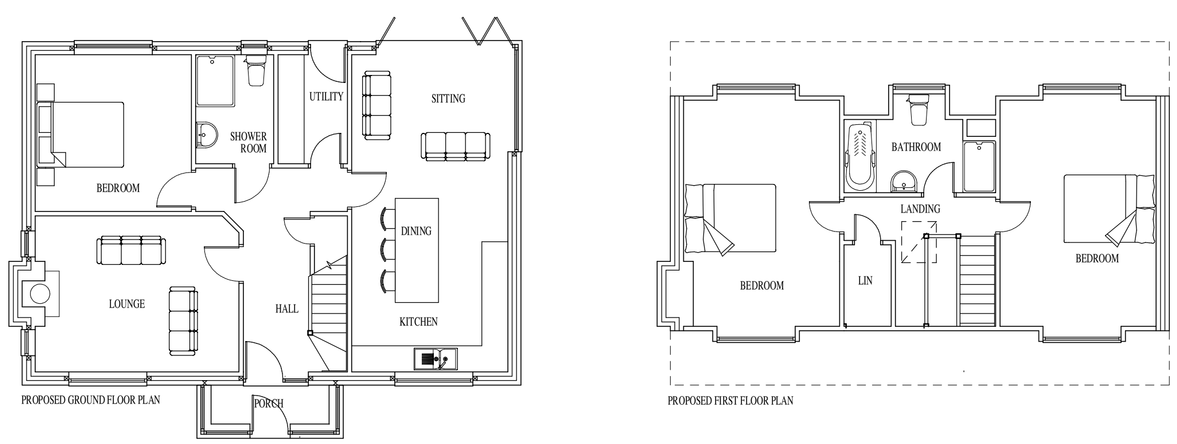

PROPOSED GROUND FLOOR PLAN

PROPOSED FIRST FLOOR PLAN

Building Design

CHARTERED INSTITUTE OF ARCHITECTURAL TECHNOLOGISTS

TITLE

PROPOSED REPLACEMENT DWELLING AT HILLCREST WERRINGTON STOKE-ON-TRENT ST9 0JB

CLIENT

MRS. K. HALIWELL

DRAWING NO.

GENERAL ARRANGEMENT DRAWING

SCALE 1:100

DATE MARCH 2016

B. BLAKEMAN CIAT

15A, WHITMORE ROAD, NEWCASTLE,. STAFFORDSHIRE. ST5 3LY

TEL/FAX 01782 632911