
Copyright of this drawing is vested in the Architect and it must not be copied or reproduced without consent. Figured dimensions only are to be taken from this drawing. All contractors must visit the site and be responsible for taking and checking all dimensions relative to their work. Hewitt&Carr Architects Ltd are to be advised of any variation between drawings and site conditions.
DO NOT SCALE OFF THIS DRAWING.....IF IN DOUBT ASK

Rev.	Drawn	Comments	Date

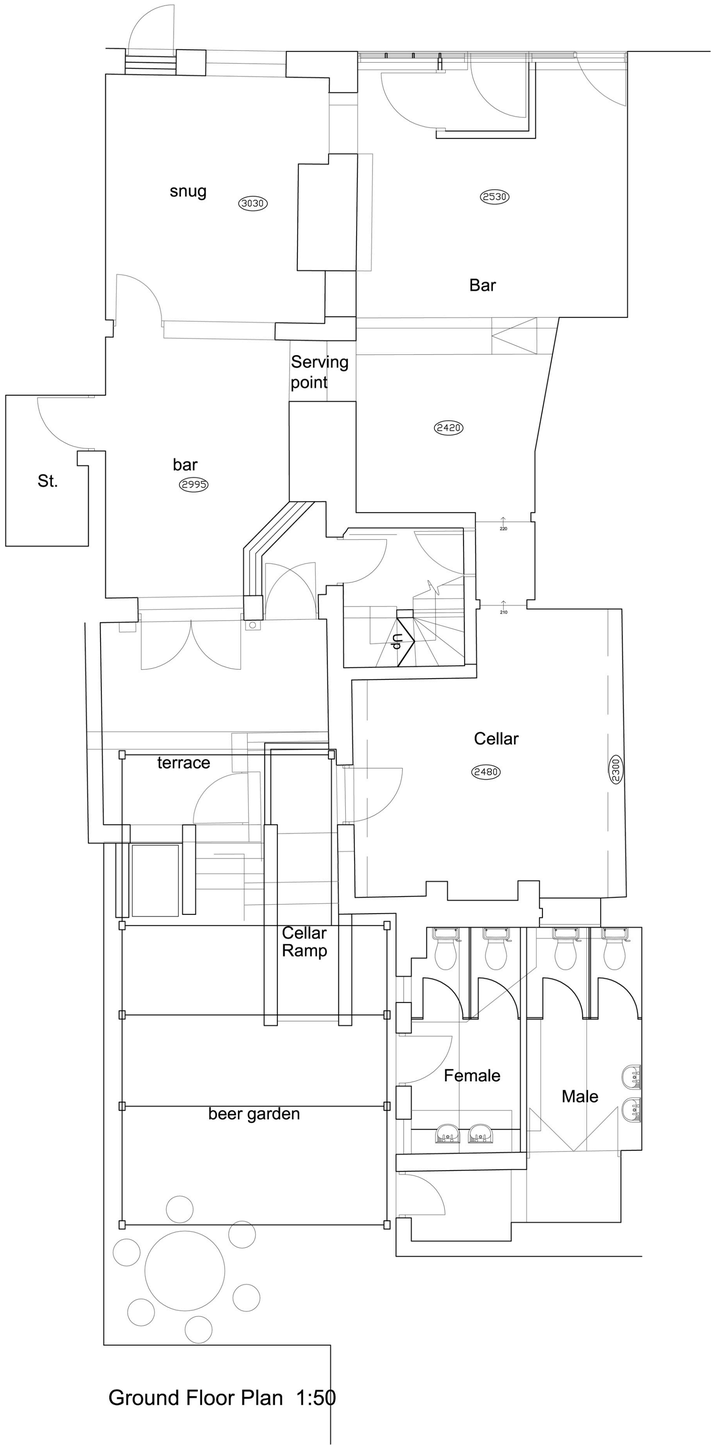


Ground Floor Plan 1:50



First Floor Plan




Rear Elevation 1:50

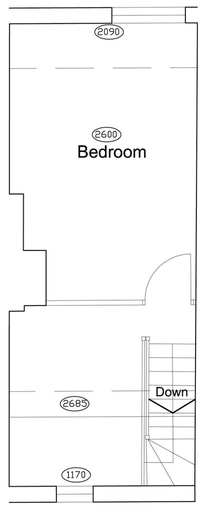

Second Floor Plan



Front Elevation 1:50

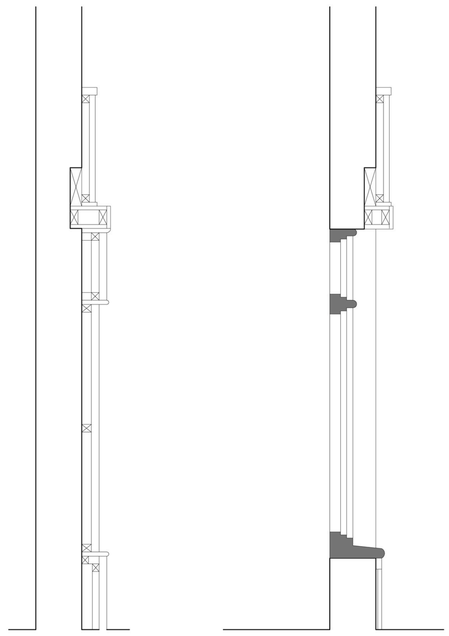

Shop Front Sections 1:20

Hewitt&Carr Architects
A: 2-4 Cross Street I Cheadle I Staffordshire I ST10 1NP
T: 01538 756888
E: enquiries@hcarchitects.co.uk
W: www.hcarchitects.co.uk

Client
Caldmore Taverns

Project
Proposed conversion of 21 High St, Cheadle Staffs.

Title
plans, sections and elevations

SCHEME

Status
Scheme

Date Feb 2016 Drawn MJC

Scale @A1 1:50 Checked

Project No Drawing No.
00515 AL(0)02 Rev

File Ref: H:\PDF