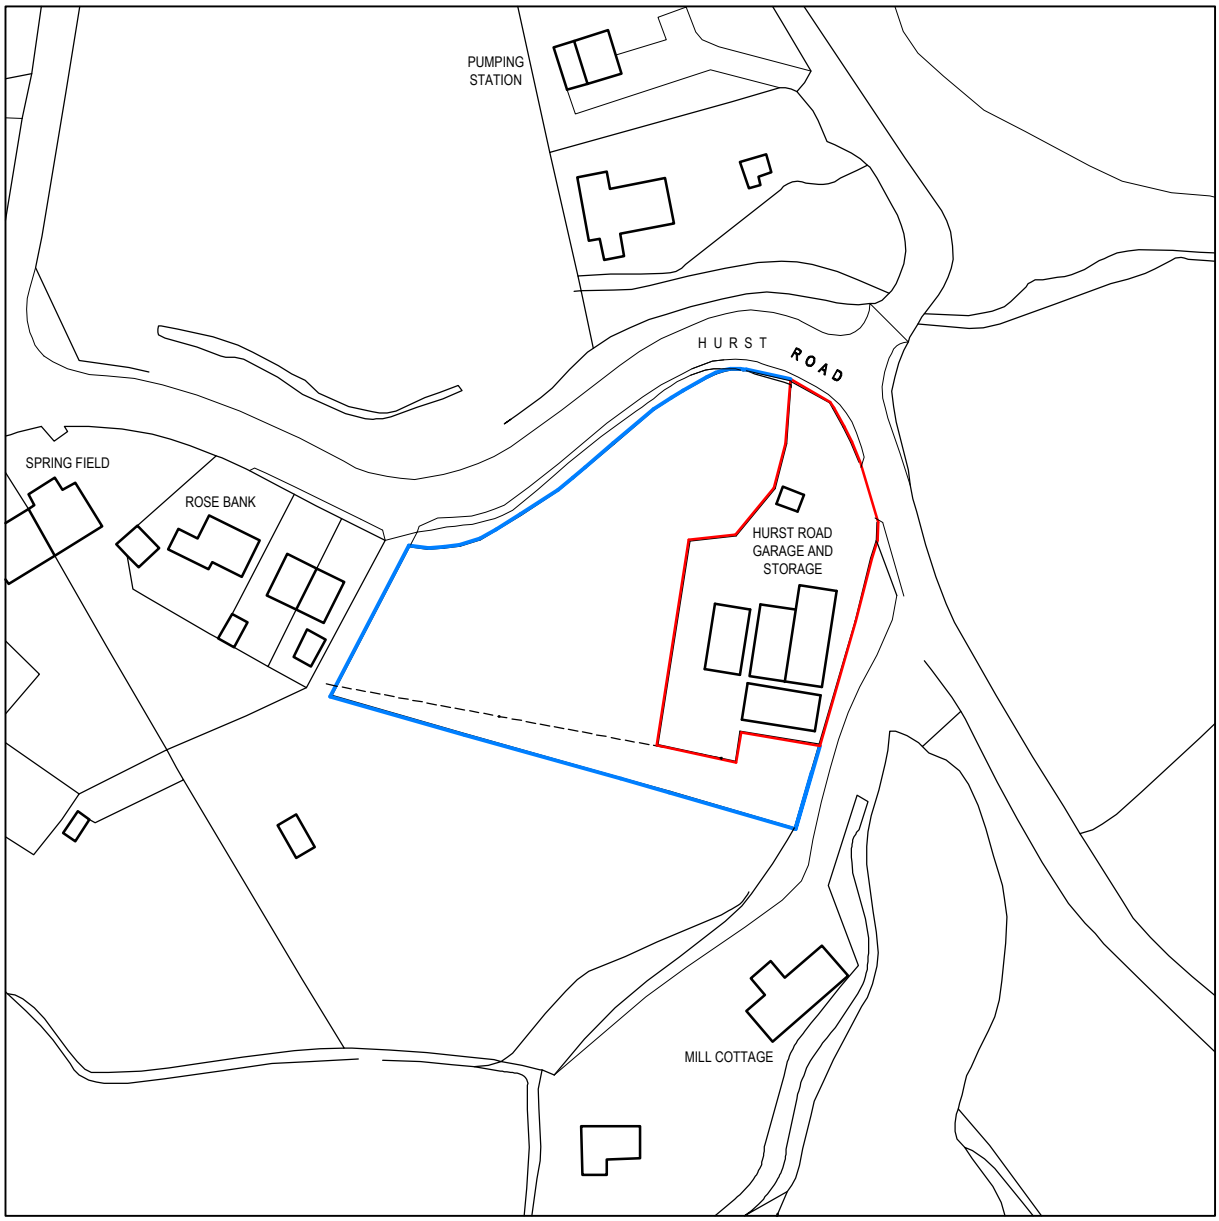


This Plan includes the following Licensed Data: OS MasterMap Black and White PDF Location Plan by the Ordnance Survey National Geographic Database and incorporating surveyed revision available at the date of production. Reproduction in whole or in part is prohibited without the prior permission of Ordnance Survey. The representation of a road, track or path is no evidence of a right of way. The representation of features, as lines is no evidence of a property boundary. Crown copyright and database rights, 2015. Ordnance Survey 0100031673

0 20m 40m 60m 80m 100m

NOTES:

DO NOT SCALE FROM DRAWINGS. CHECK DIMENSIONS ON SITE.

N

| REV. | DESCRIPTION | DATE | INT. |
|---|---|---|---|
| | | | |
| | | | |
| | | | |

**DAVID BAILEY ARCHITECT LIMITED**
Gillow Fold Farm, 26 Mow Lane, Gillow Heath,
Biddulph, Staffordshire, ST8 6QQ
Tel: 01782 516355 Fax: 01782 516355
E-mail: davidbailey.architect@btinternet.com

SCALE: 1:1250 @A4

DATE: JUNE 2015

DRAWN BY: DB

CHECKED BY:

PROJECT: HURST ROAD, BIDDULPH - DETACHED HOUSE AND GROUNDWORKER'S STORAGE

TITLE: LOCATION PLAN

CLIENT: MR. AND MRS. SHORE
1 PENNINE WAY, BIDDULPH,
STAFFORDSHIRE, ST8 7EH

JOB NUMBER: 00717

DRAWING NUMBER: 1