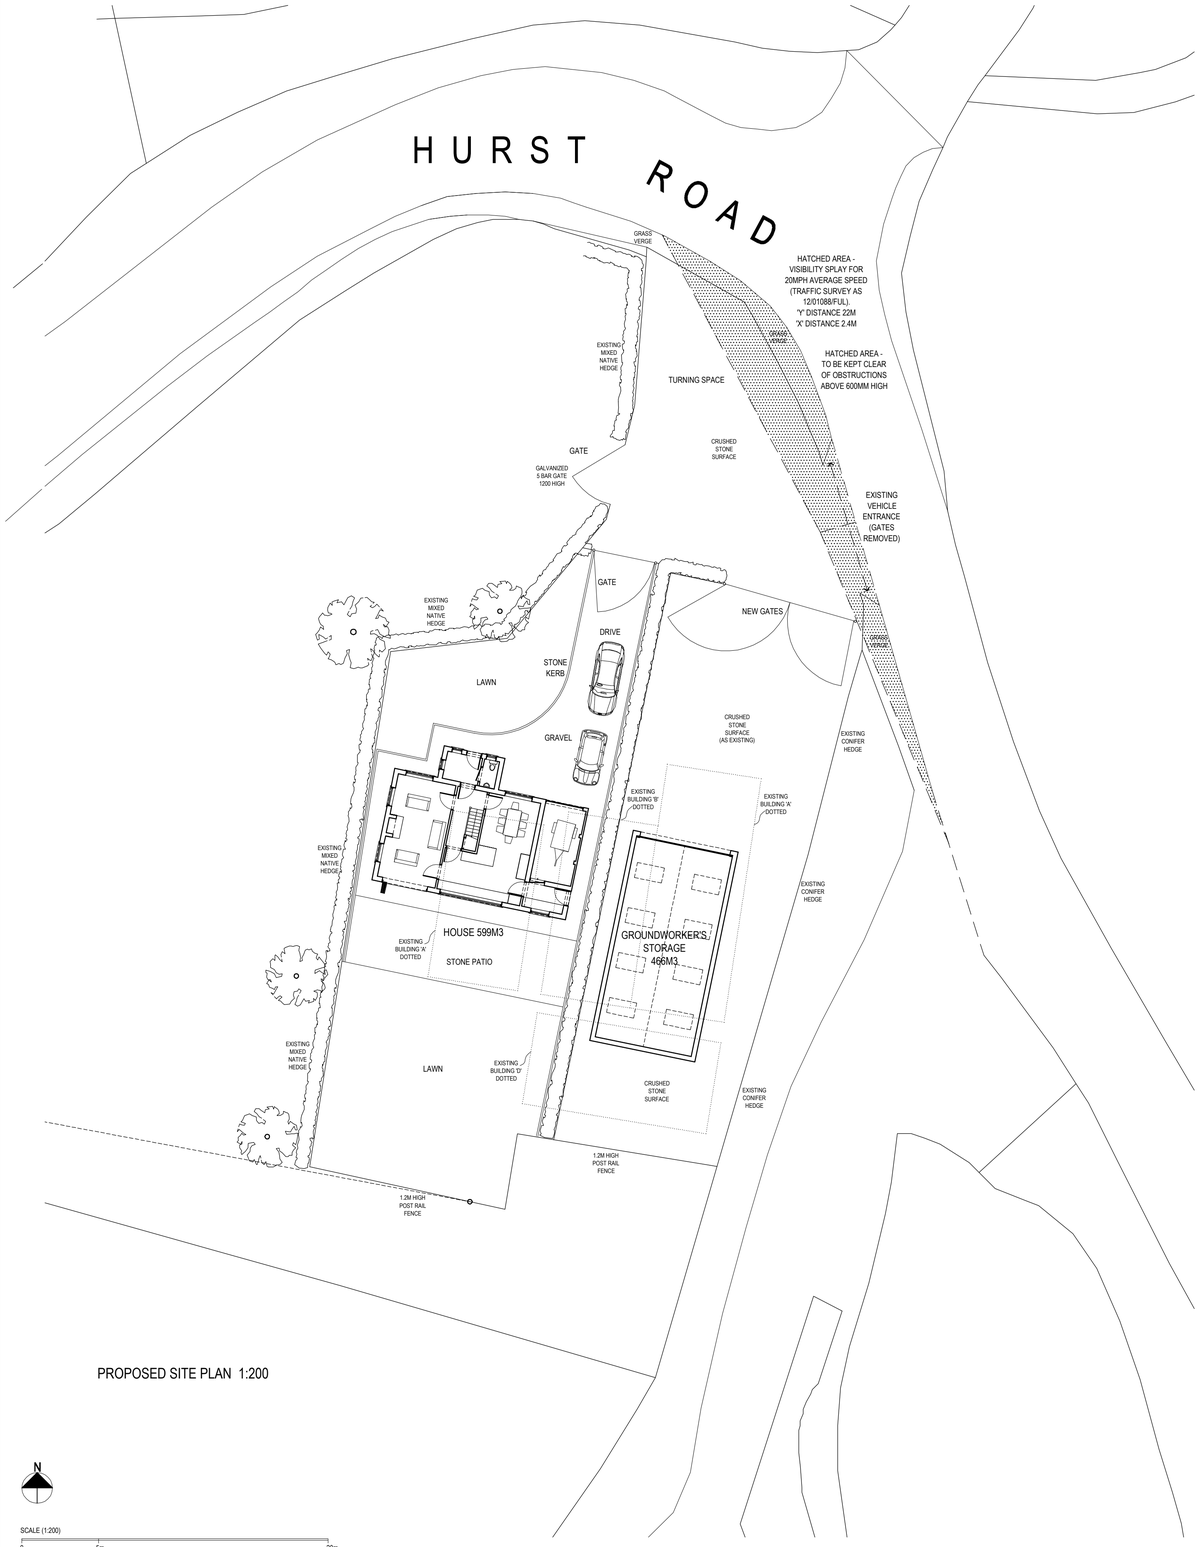

PROPOSED SITE PLAN 1:200

SCALE (1:200)
0 5m 20m

PROPOSED FRONT (NORTH) ELEVATION 1:100

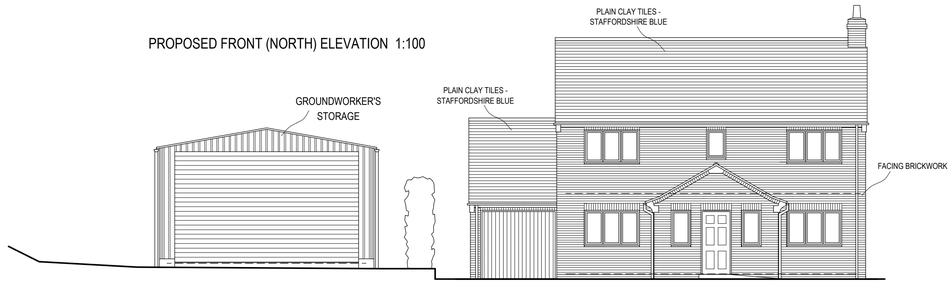

PROPOSED SIDE (WEST) ELEVATION 1:100

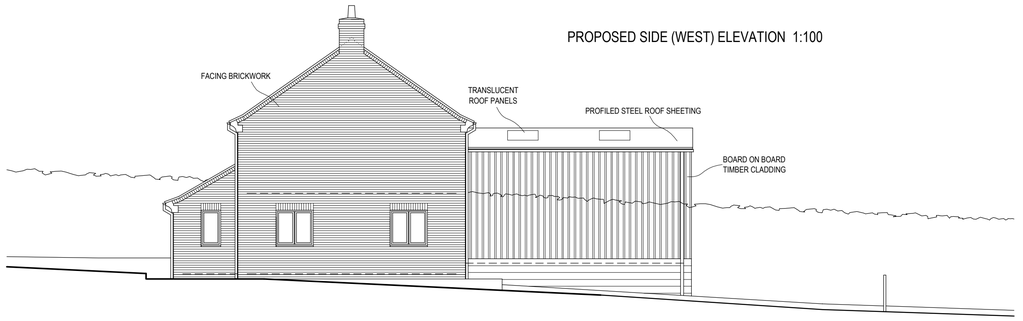

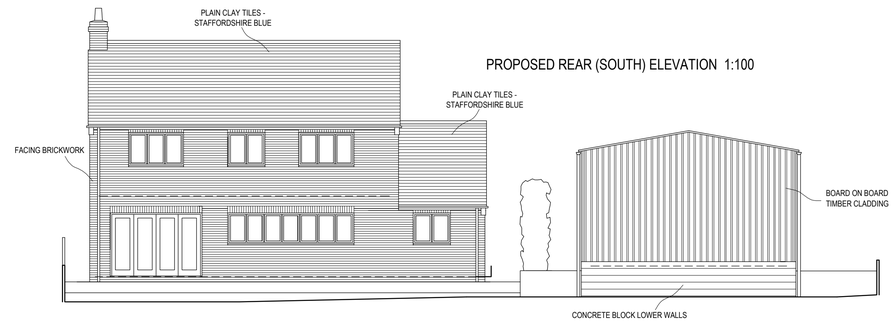

PROPOSED SIDE (EAST) ELEVATION 1:100

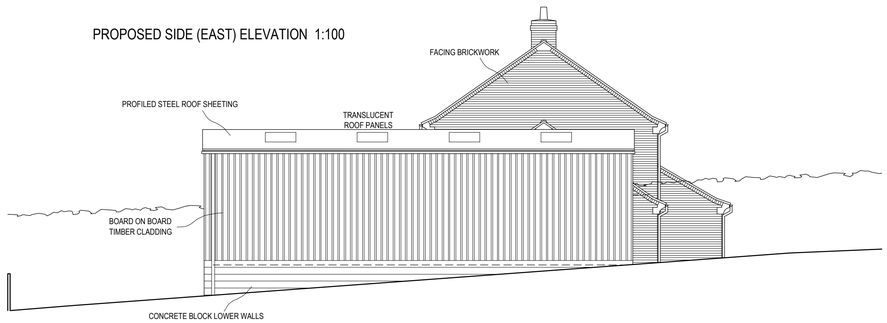

SCALE (1:100)
0 2m 10m

NOTES:

NOTES:

DO NOT SCALE OFF DRAWINGS.

REV.	DESCRIPTION	DATE	INT.

DAVID BAILEY ARCHITECT LTD
Gillow Fold Farm, 26 Mow Lane, Gillow Heath,
Biddulph, Staffordshire, ST8 6QQ
Tel: 01782 516355 Fax: 01782 516355
E-mail: davidbailey.architect@btinternet.com

CLIENT: MR. AND MRS. SHORE
1 PENNINE WAY, BIDDULPH,
STAFFORDSHIRE, ST8 7EH

SCALE: 1:200 @A1
1:100 @A1

DATE: JAN 2016

DRAWN BY: DB

CHECKED BY:

PROJECT: HURST ROAD, BIDDULPH - DETACHED HOUSE AND GROUNDWORKER'S STORAGE

TITLE: PLAN AND ELEVATIONS - PROPOSED

JOB NUMBER: 00717

DRAWING NUMBER: 13