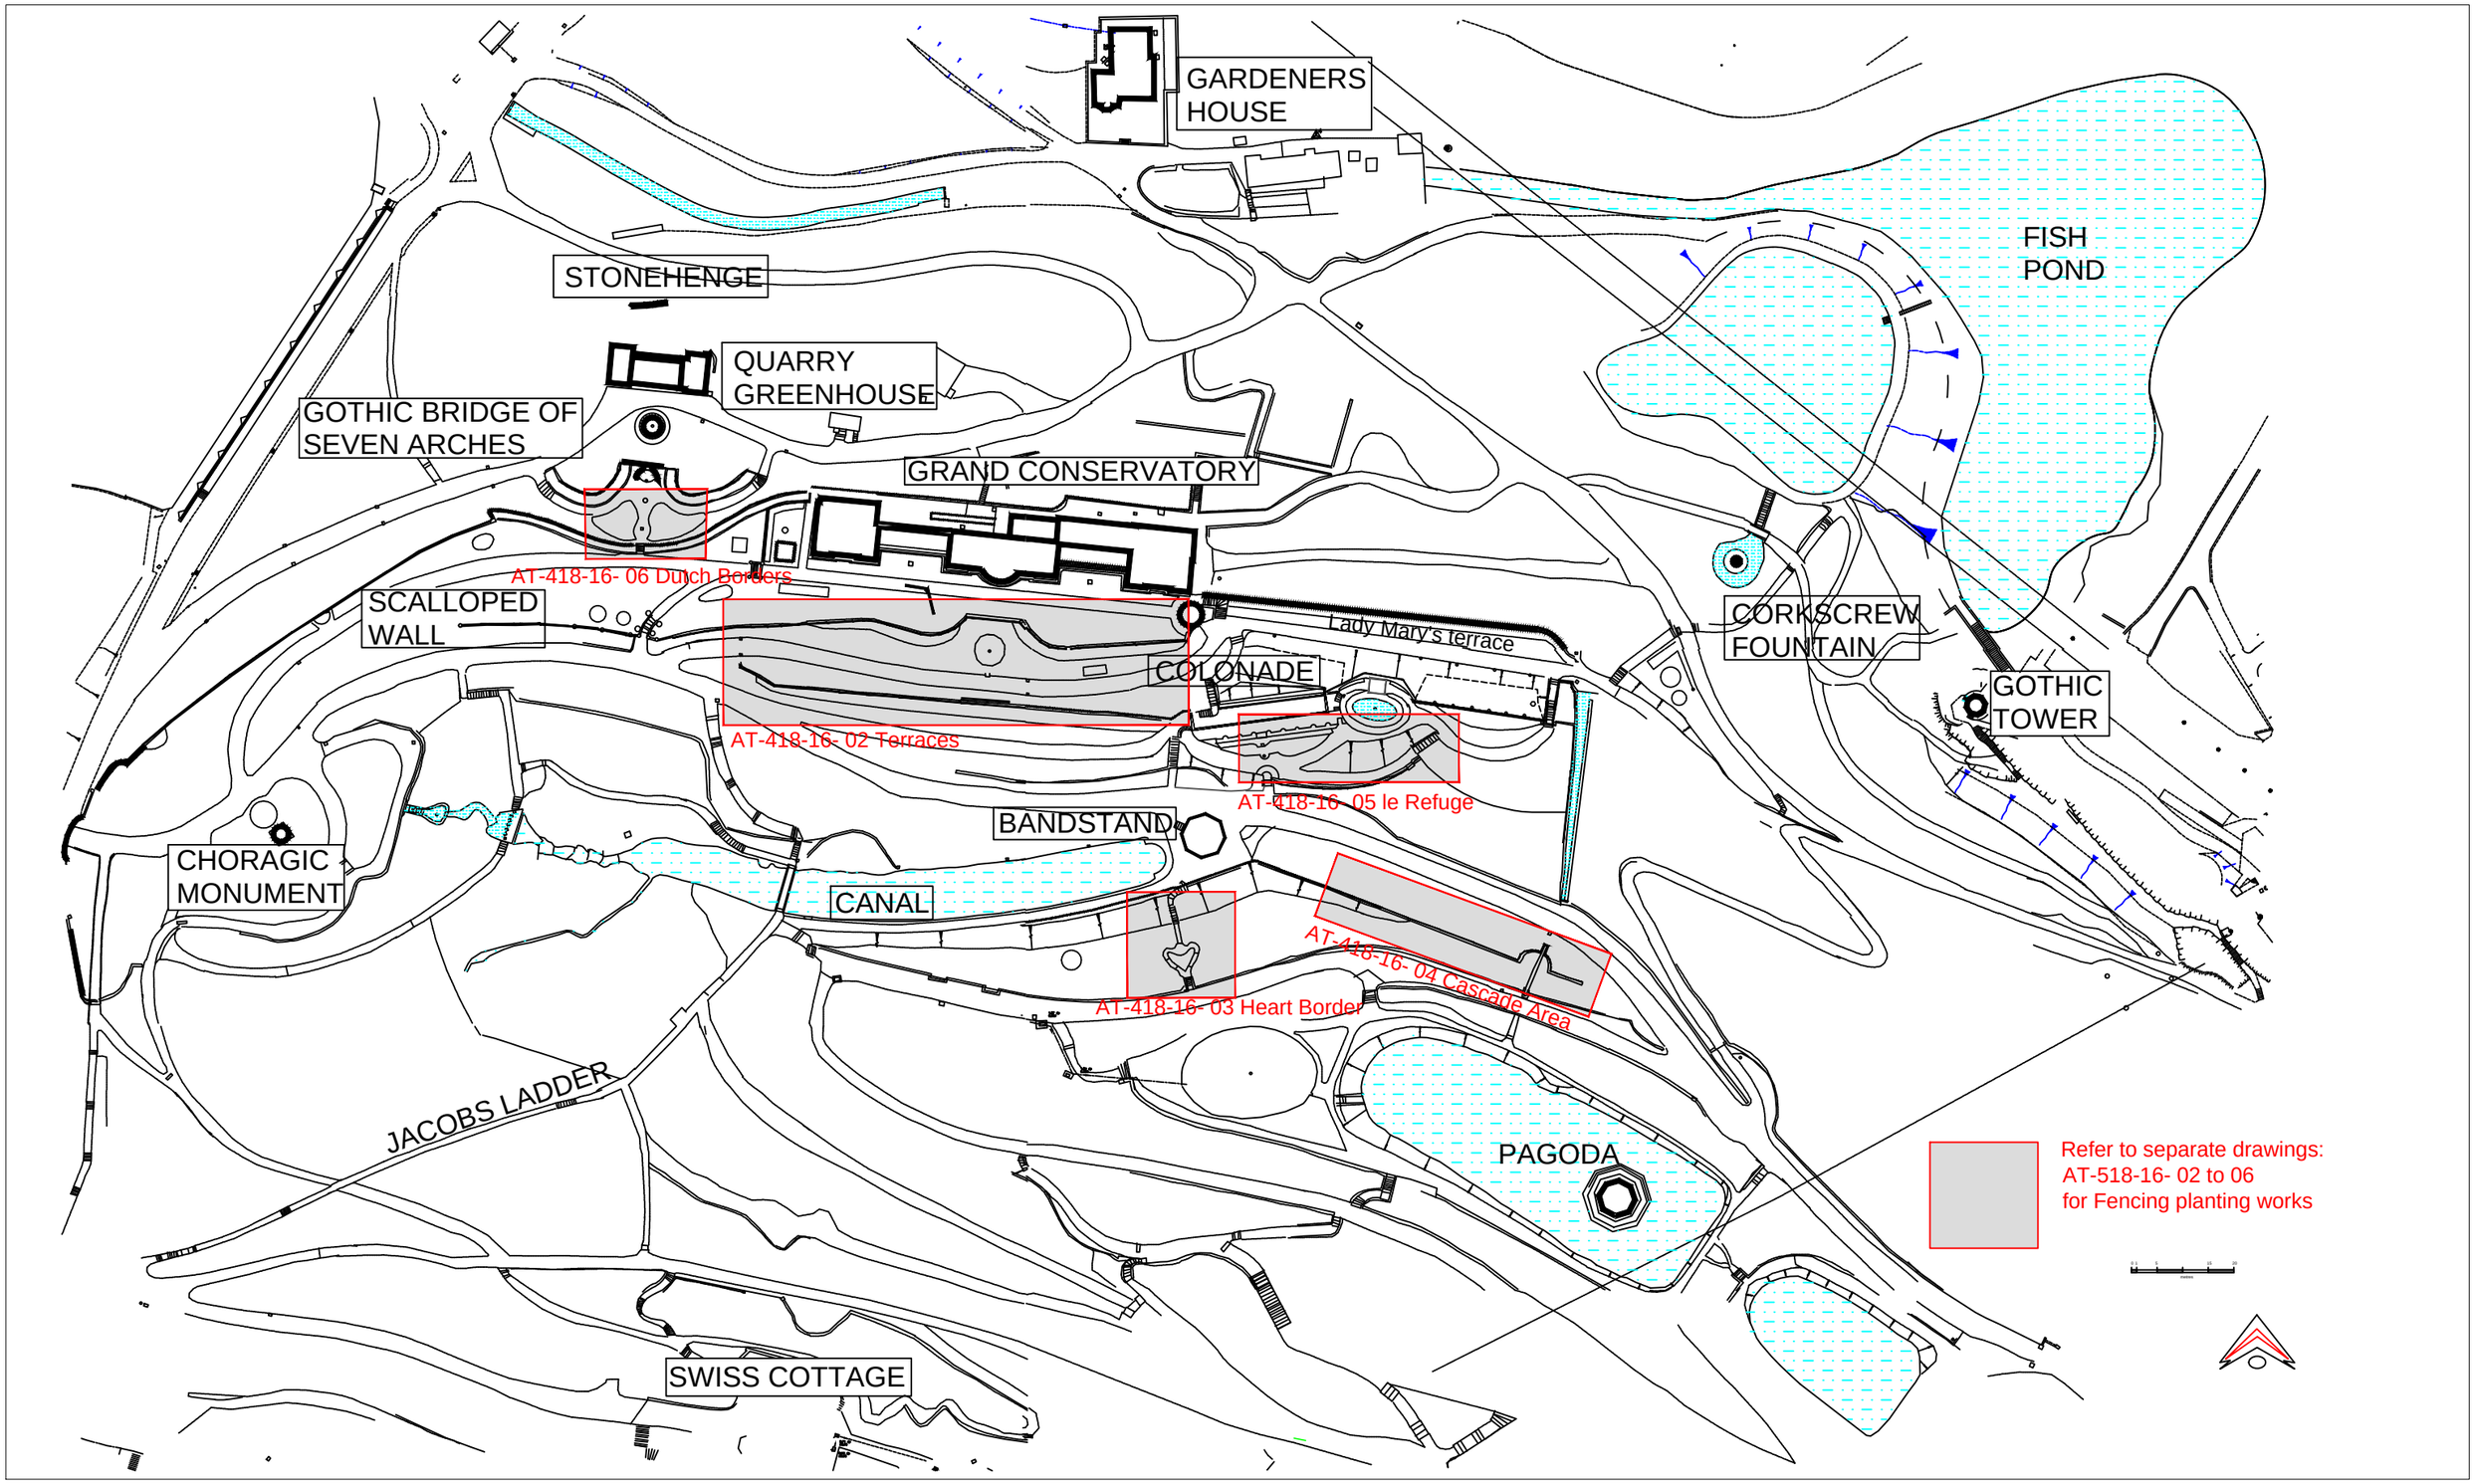


ALTON TOWERS - Fencing planting AT-418-16-01A Location Plan January 2016 NTS SA