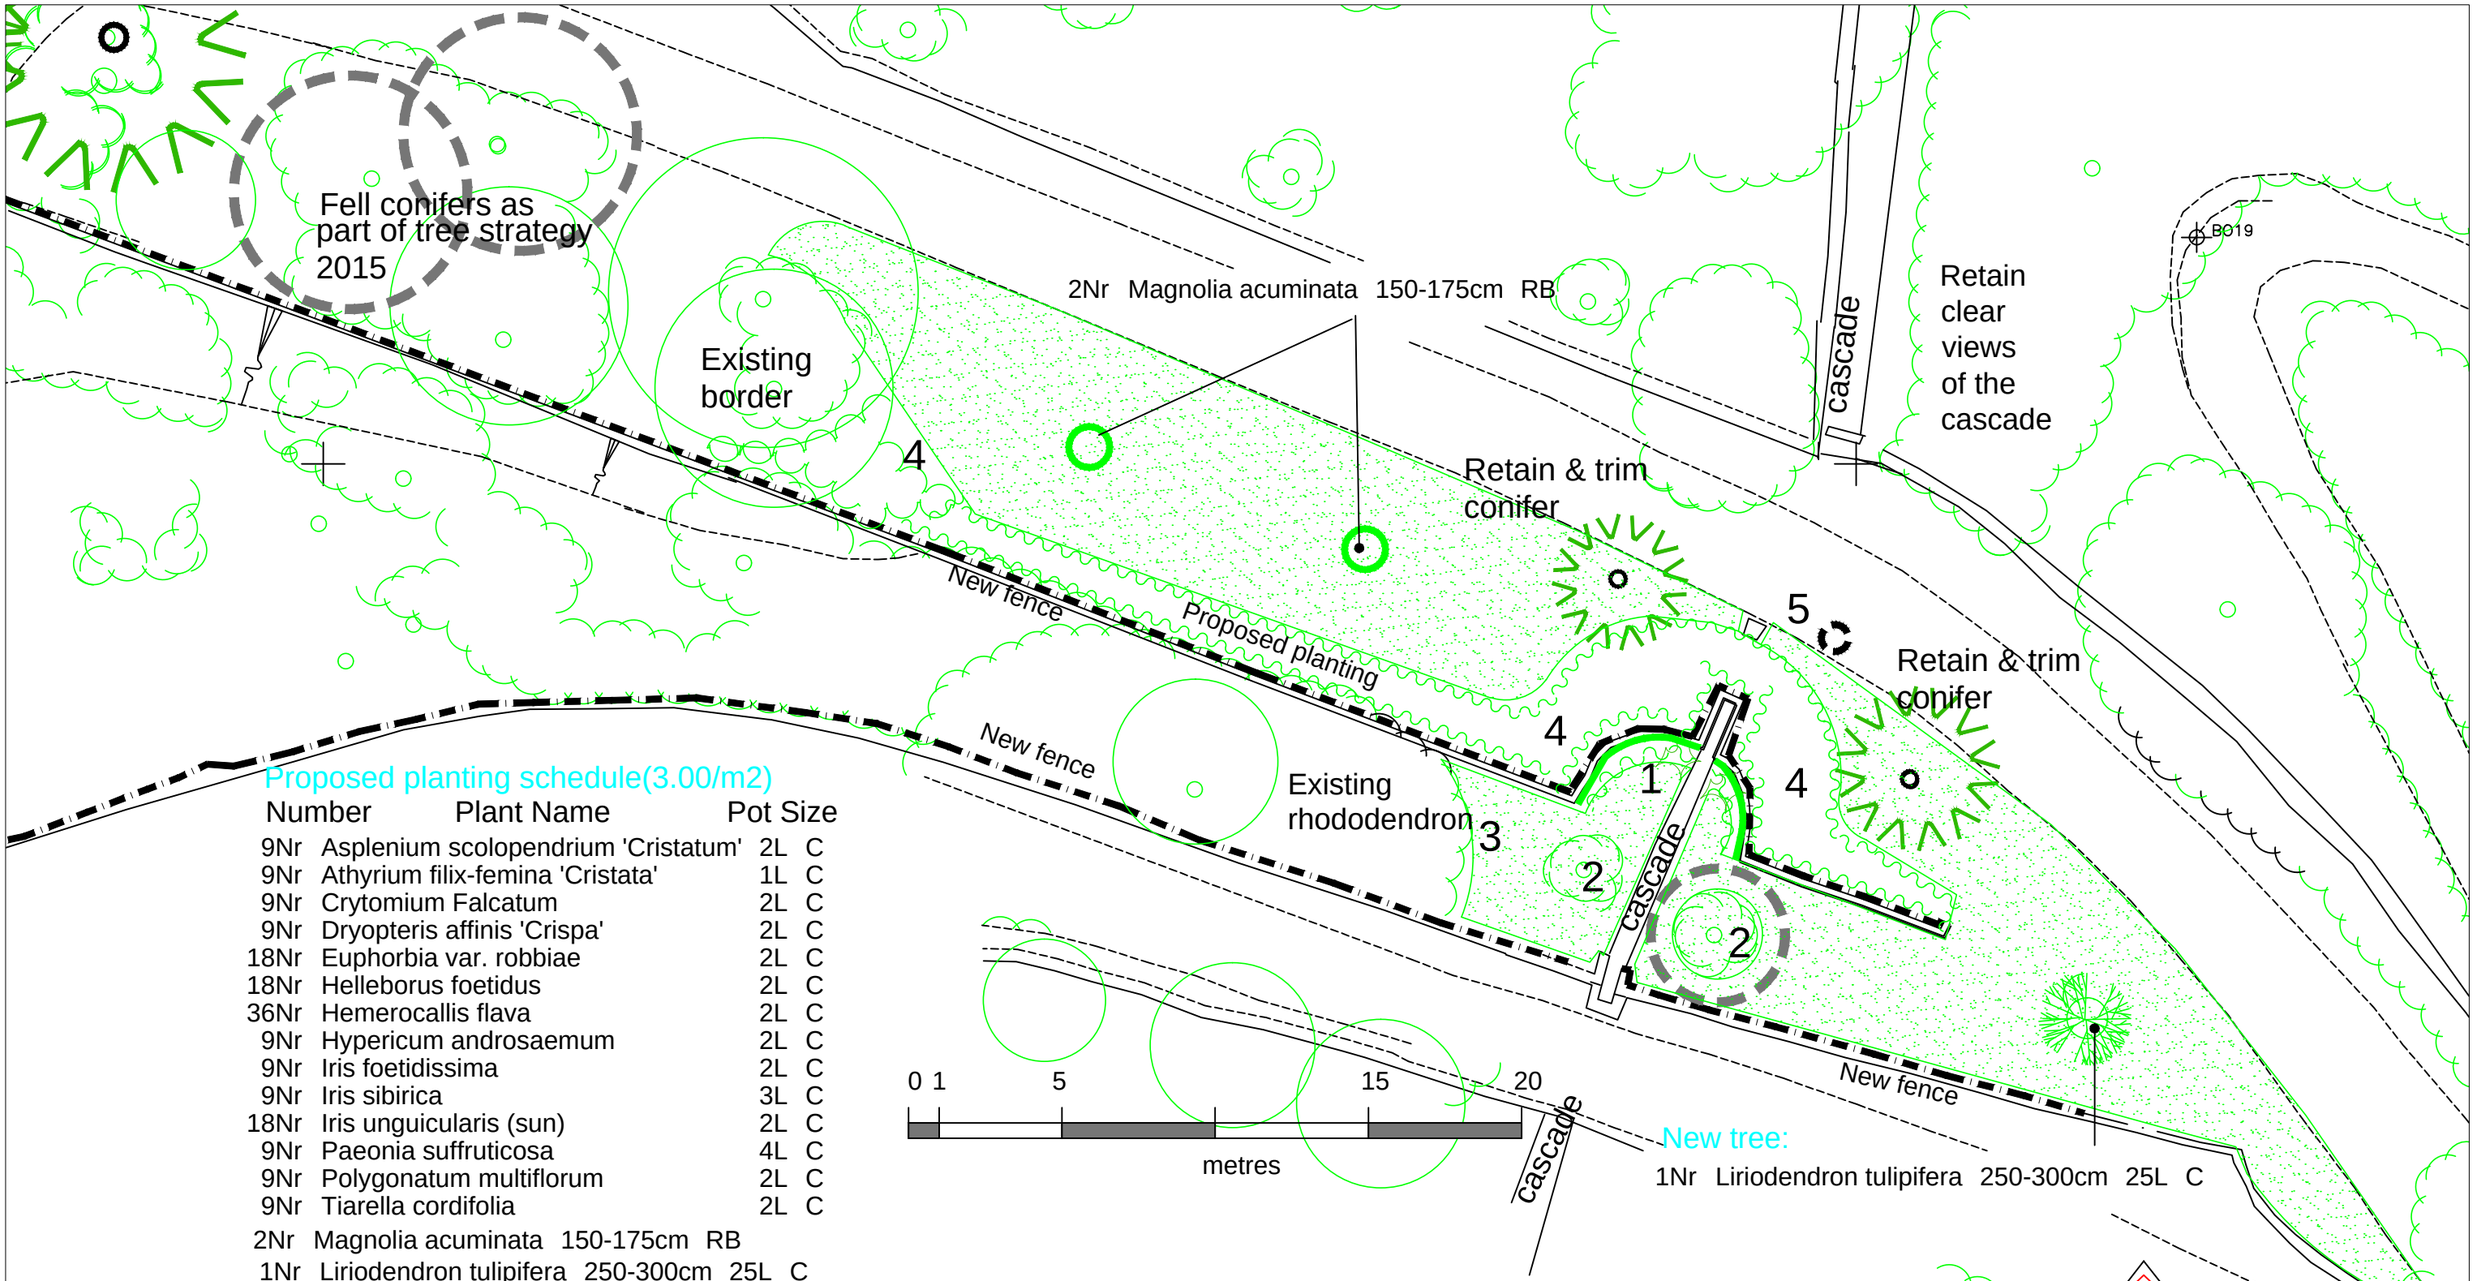


Proposed planting schedule(3.00/m2)

Number	Plant Name	Pot Size	
9Nr	Asplenium scolopendrium 'Cristatum'	2L	C
9Nr	Athyrium filix-femina 'Cristata'	1L	C
9Nr	Crytomium Falcatum	2L	C
9Nr	Dryopteris affinis 'Crispa'	2L	C
18Nr	Euphorbia var. robbiae	2L	C
18Nr	Helleborus foetidus	2L	C
36Nr	Hemerocallis flava	2L	C
9Nr	Hypericum androsaemum	2L	C
9Nr	Iris foetidissima	2L	C
9Nr	Iris sibirica	3L	C
18Nr	Iris unguicularis (sun)	2L	C
9Nr	Paeonia suffruticosa	4L	C
9Nr	Polygonatum multiflorum	2L	C
9Nr	Tiarella cordifolia	2L	C
2Nr	Magnolia acuminata 150-175cm	RB	
1Nr	Liriodendron tulipifera 250-300cm	25L	C

New tree:

1Nr Liriodendron tulipifera 250-300cm 25L C

Work Items:

1 Clear vegetation from cascade & vertical walls
2 Trim & crown lift rhododendron to match
3 Cut back vegetation to give mown verge line
4 Define planting bed as indicated, marry in to existing ivy groundcover
Cultivate, prepare & plant as per schedule
5 Move litter bin to agreed location

1:200

ALTON TOWERS - Fencing planting AT-418-16-04 CASCADE AREA 1:200@A3 January 2016 SA