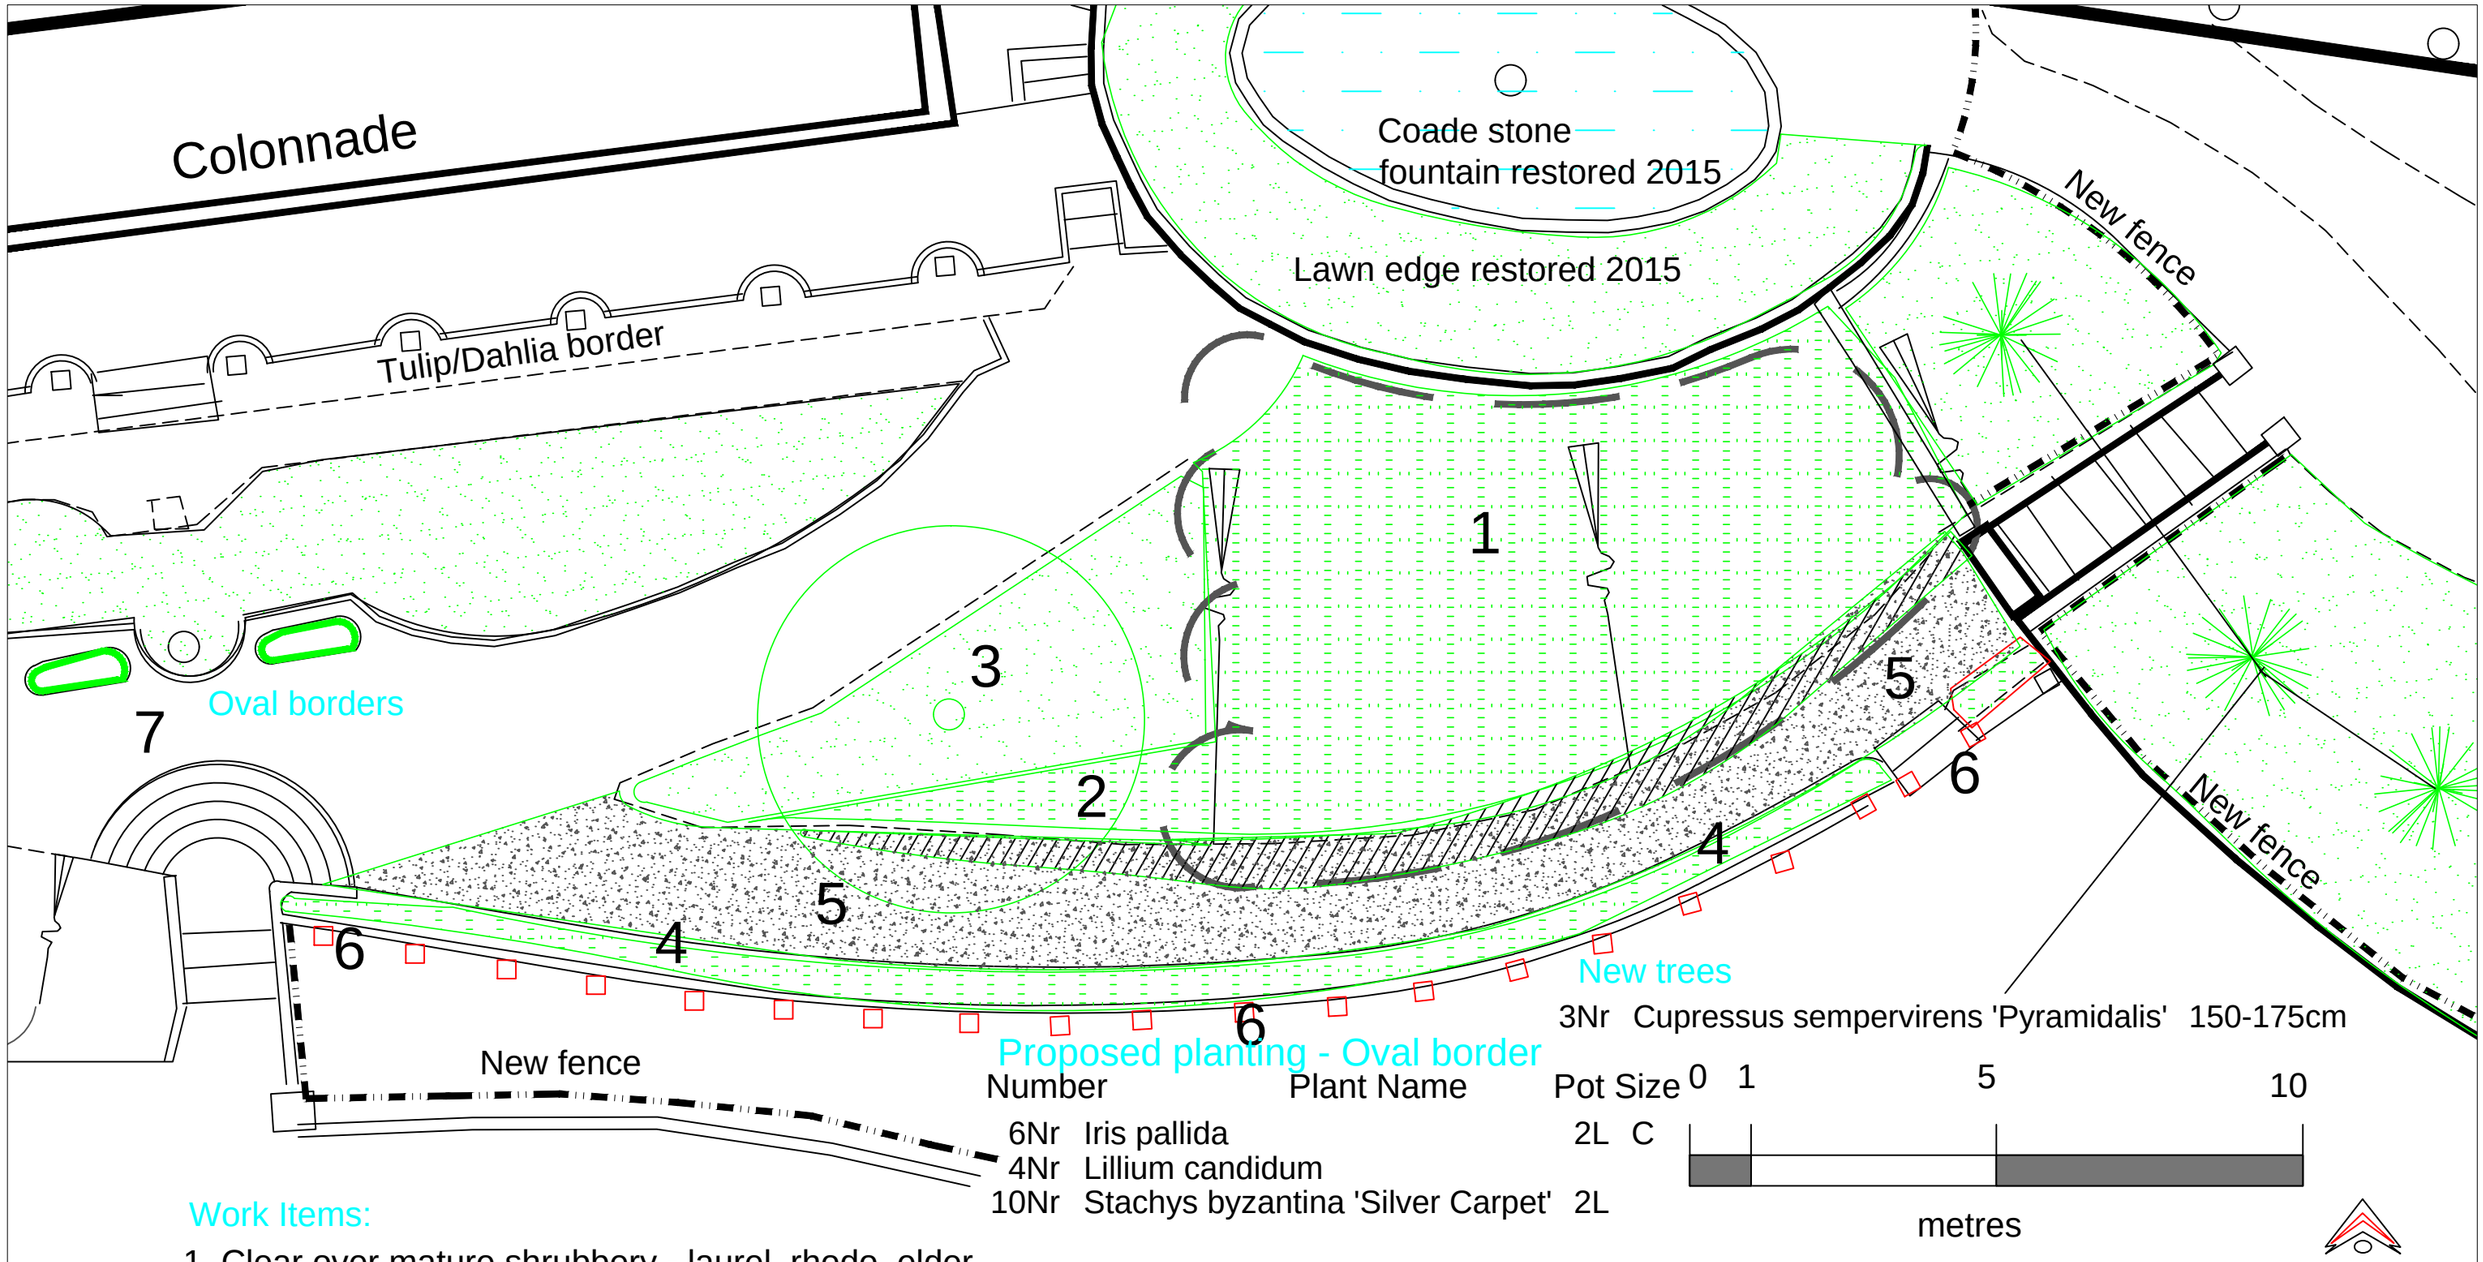


Work Items:

1 Clear over mature shrubbery - laurel, rhodo, elder
Prepare bank, re-grade and turf
2 Re grade eroded batter and reinstate as turf
3 Improve grass quality beneath specimen plane tree
4 Define and cut back 750mm wide verge, prepare & turf
5 Define footpath, excavate poor material, re surface in hoggin
6 Stone repairs to retaining wall, finials, and steps
7 Oval borders, clean topsoil, prepare & plant as per schedule

1:100

ALTON TOWERS - Fencing planting - AP-418-16-05 Le Refuge 1:100@ A3 January 2016 SA