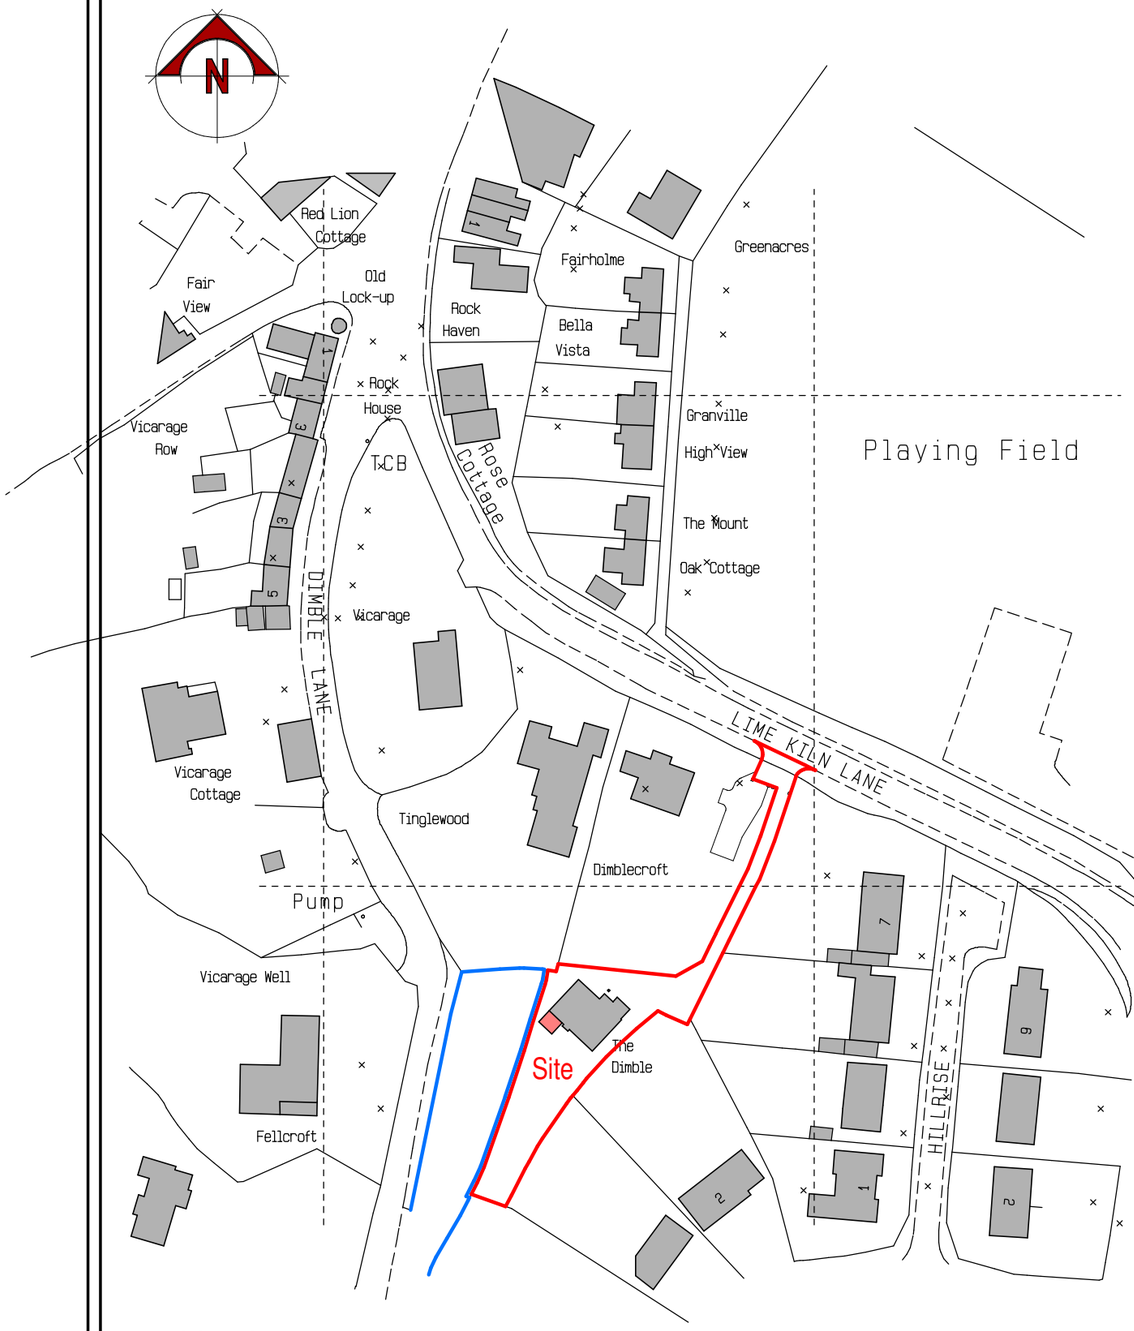

© Crown Copyright. All rights reserved.
Licence number 100020449

Location Plan

0.0m 10.0m 20.0m 30.0m 40.0m 50.0m

scale bar @ 1:1250

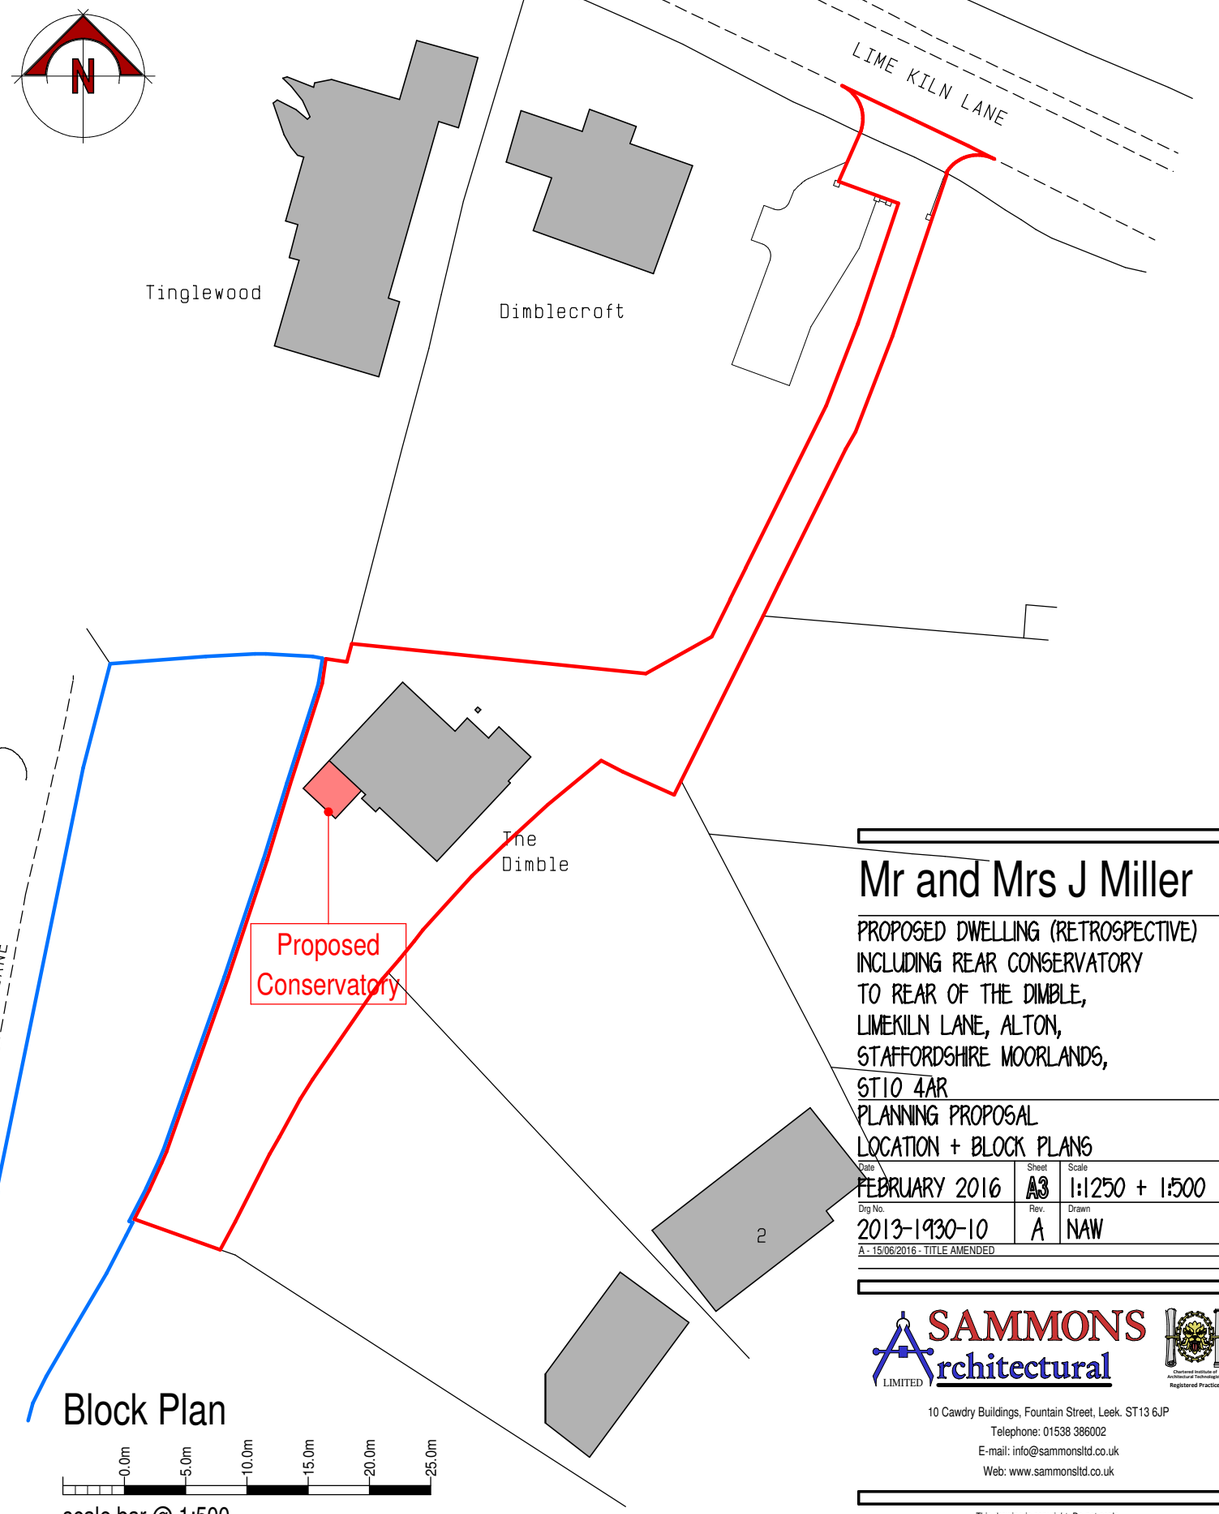

Block Plan

0.0m 5.0m 10.0m 15.0m 20.0m 25.0m

scale bar @ 1:500

Mr and Mrs J Miller

PROPOSED DWELLING (RETROSPECTIVE)
INCLUDING REAR CONSERVATORY
TO REAR OF THE DIMBLE,
LIMEKILN LANE, ALTON,
STAFFORDSHIRE MOORLANDS,
ST10 4AR
PLANNING PROPOSAL
LOCATION + BLOCK PLANS

Date	Sheet	Scale
FEBRUARY 2016	A3	1:1250 + 1:500
Drg No.	Rev.	Drawn
2013-1930-10	A	NAW

A - 15/06/2016 - TITLE AMENDED

SAMMONS Architectural LIMITED
Chartered Institute of Architectural Technologists Registered Practice
10 Cawdry Buildings, Fountain Street, Leek. ST13 6JP
Telephone: 01538 386002
E-mail: info@sammonsltd.co.uk
Web: www.sammonsltd.co.uk

This drawing is copyright. Do not scale.
All dimensions must be checked prior to commencement.