
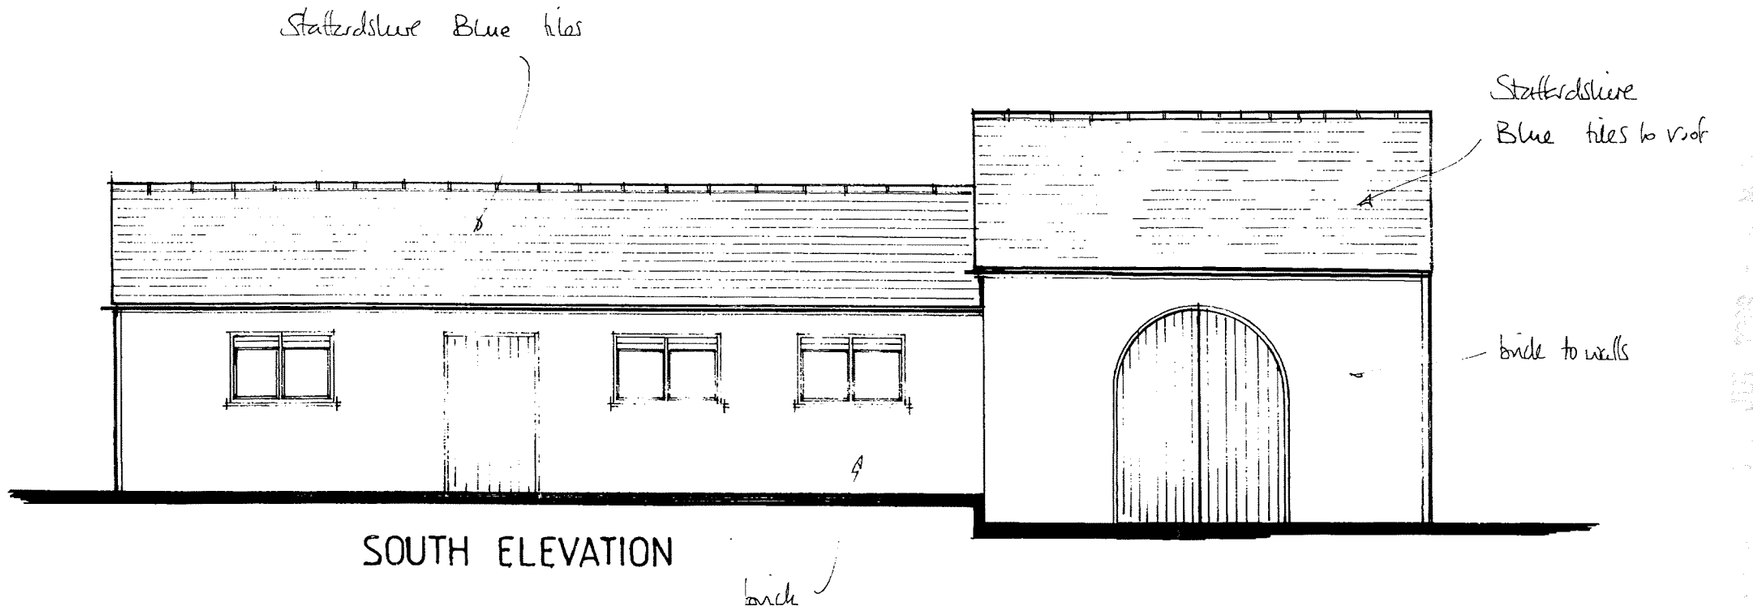


SOUTH ELEVATION

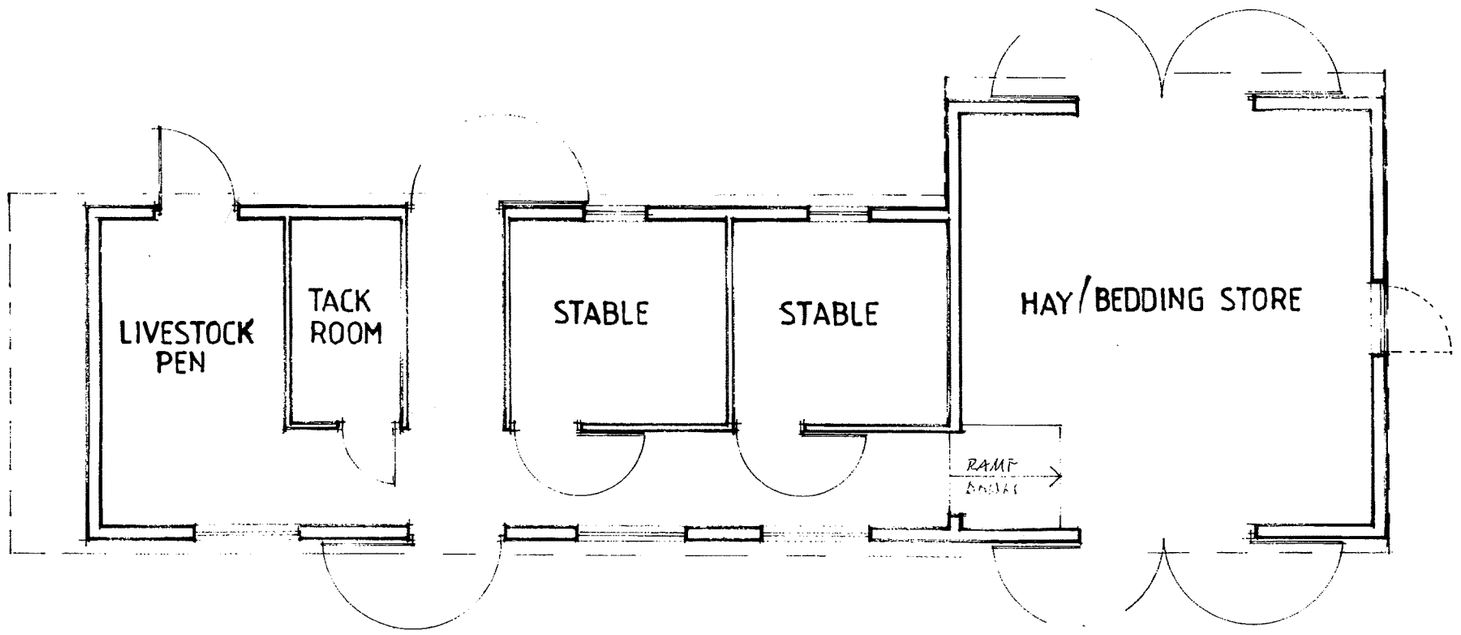

FLOOR PLAN.

09/00575/FUL

LAND DEVELOPMENT PLANNING CONSULTANTS

Nettleton, Chippenham,
Wiltshire, SN14 7NS

Telephone 01249 782496
Facsimile 01249 782936
E.mail drpearce.ldpc@btconnect.com

TITLE
Proposed Building Details

LOCATION
2 Cash Heath Cottages
Forsbrook


SCALE
1: 100 @A3

DATE
June 2009


DRAWING NO. LDC.1389.003A

DRAWN BY GAE


Do not scale from this drawing; all dimensions to be checked on site. Reproduction of this drawing is prohibited without the consent in writing of Land Development and Planning Consultants Ltd. Site plans are reproduced from the Ordnance Survey sheets with the permission of The Controller of HM Stationery Office. Crown Copyright reserved. Licence number AL546755

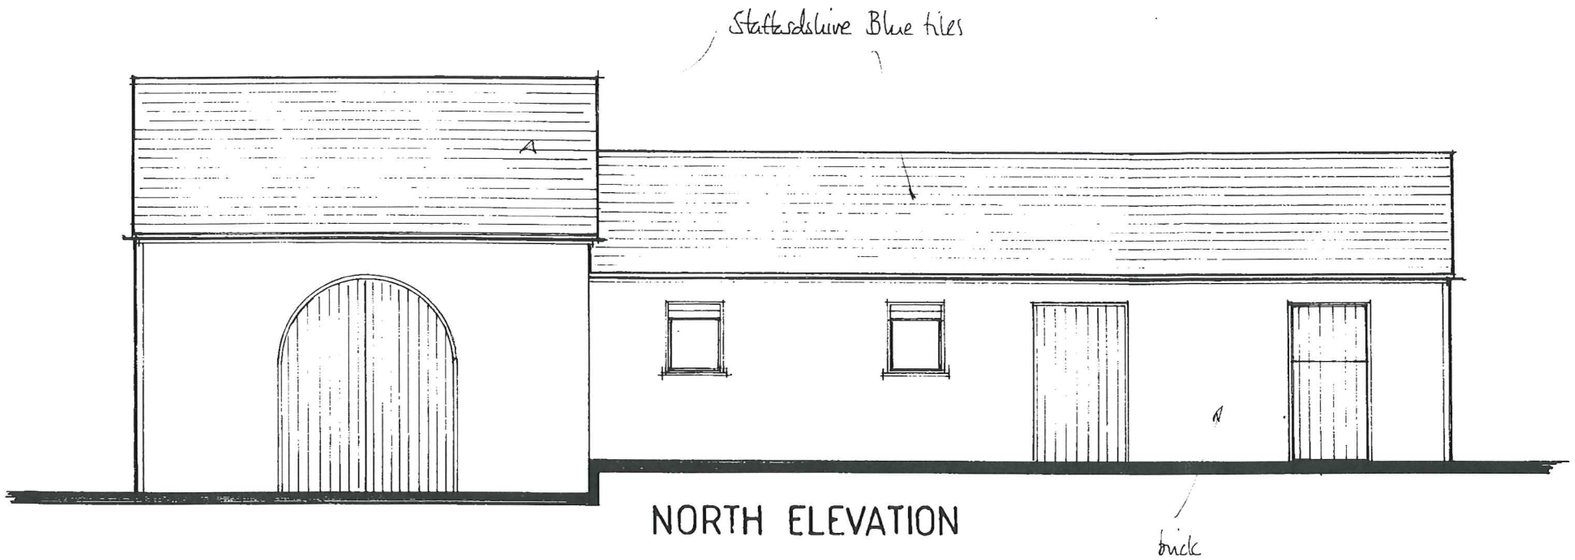

NORTH ELEVATION

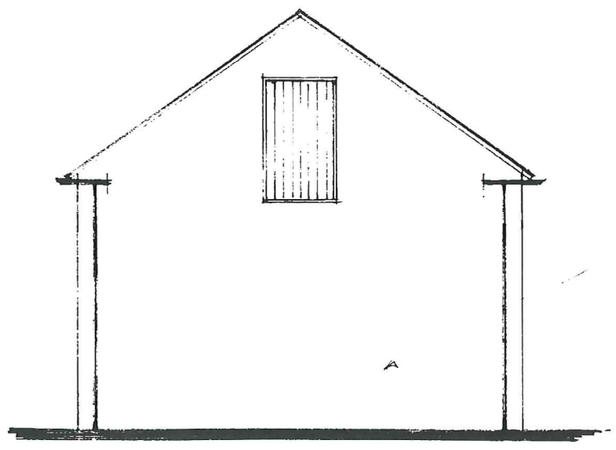

EAST ELEVATION

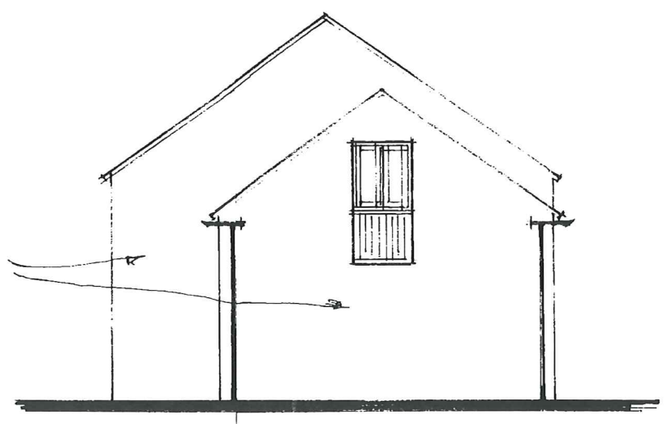

WEST ELEVATION

08/00738

LAND DEVELOPMENT PLANNING CONSULTANTS

Nettleton, Chippenham,
Wiltshire, SN14 7NS

Telephone 01249 782496
Facsimile 01249 782936
E.mail drpearce.ldpc@btconnect.com

TITLE
Proposed Building Details

LOCATION
2 Cash Heath Cottages
Forsbrook


SCALE
1: 100 @A3

DATE
June 2009

DRAWING NO. LDC.1389.004A

DRAWN BY GAE

Do not scale from this drawing; all dimensions to be checked on site. Reproduction of this drawing is prohibited without the consent in writing of Land Development and Planning Consultants Ltd. Site plans are reproduced from the Ordnance Survey sheets with the permission of The Controller of HM Stationery Office. Crown Copyright reserved. Licence number AL546755

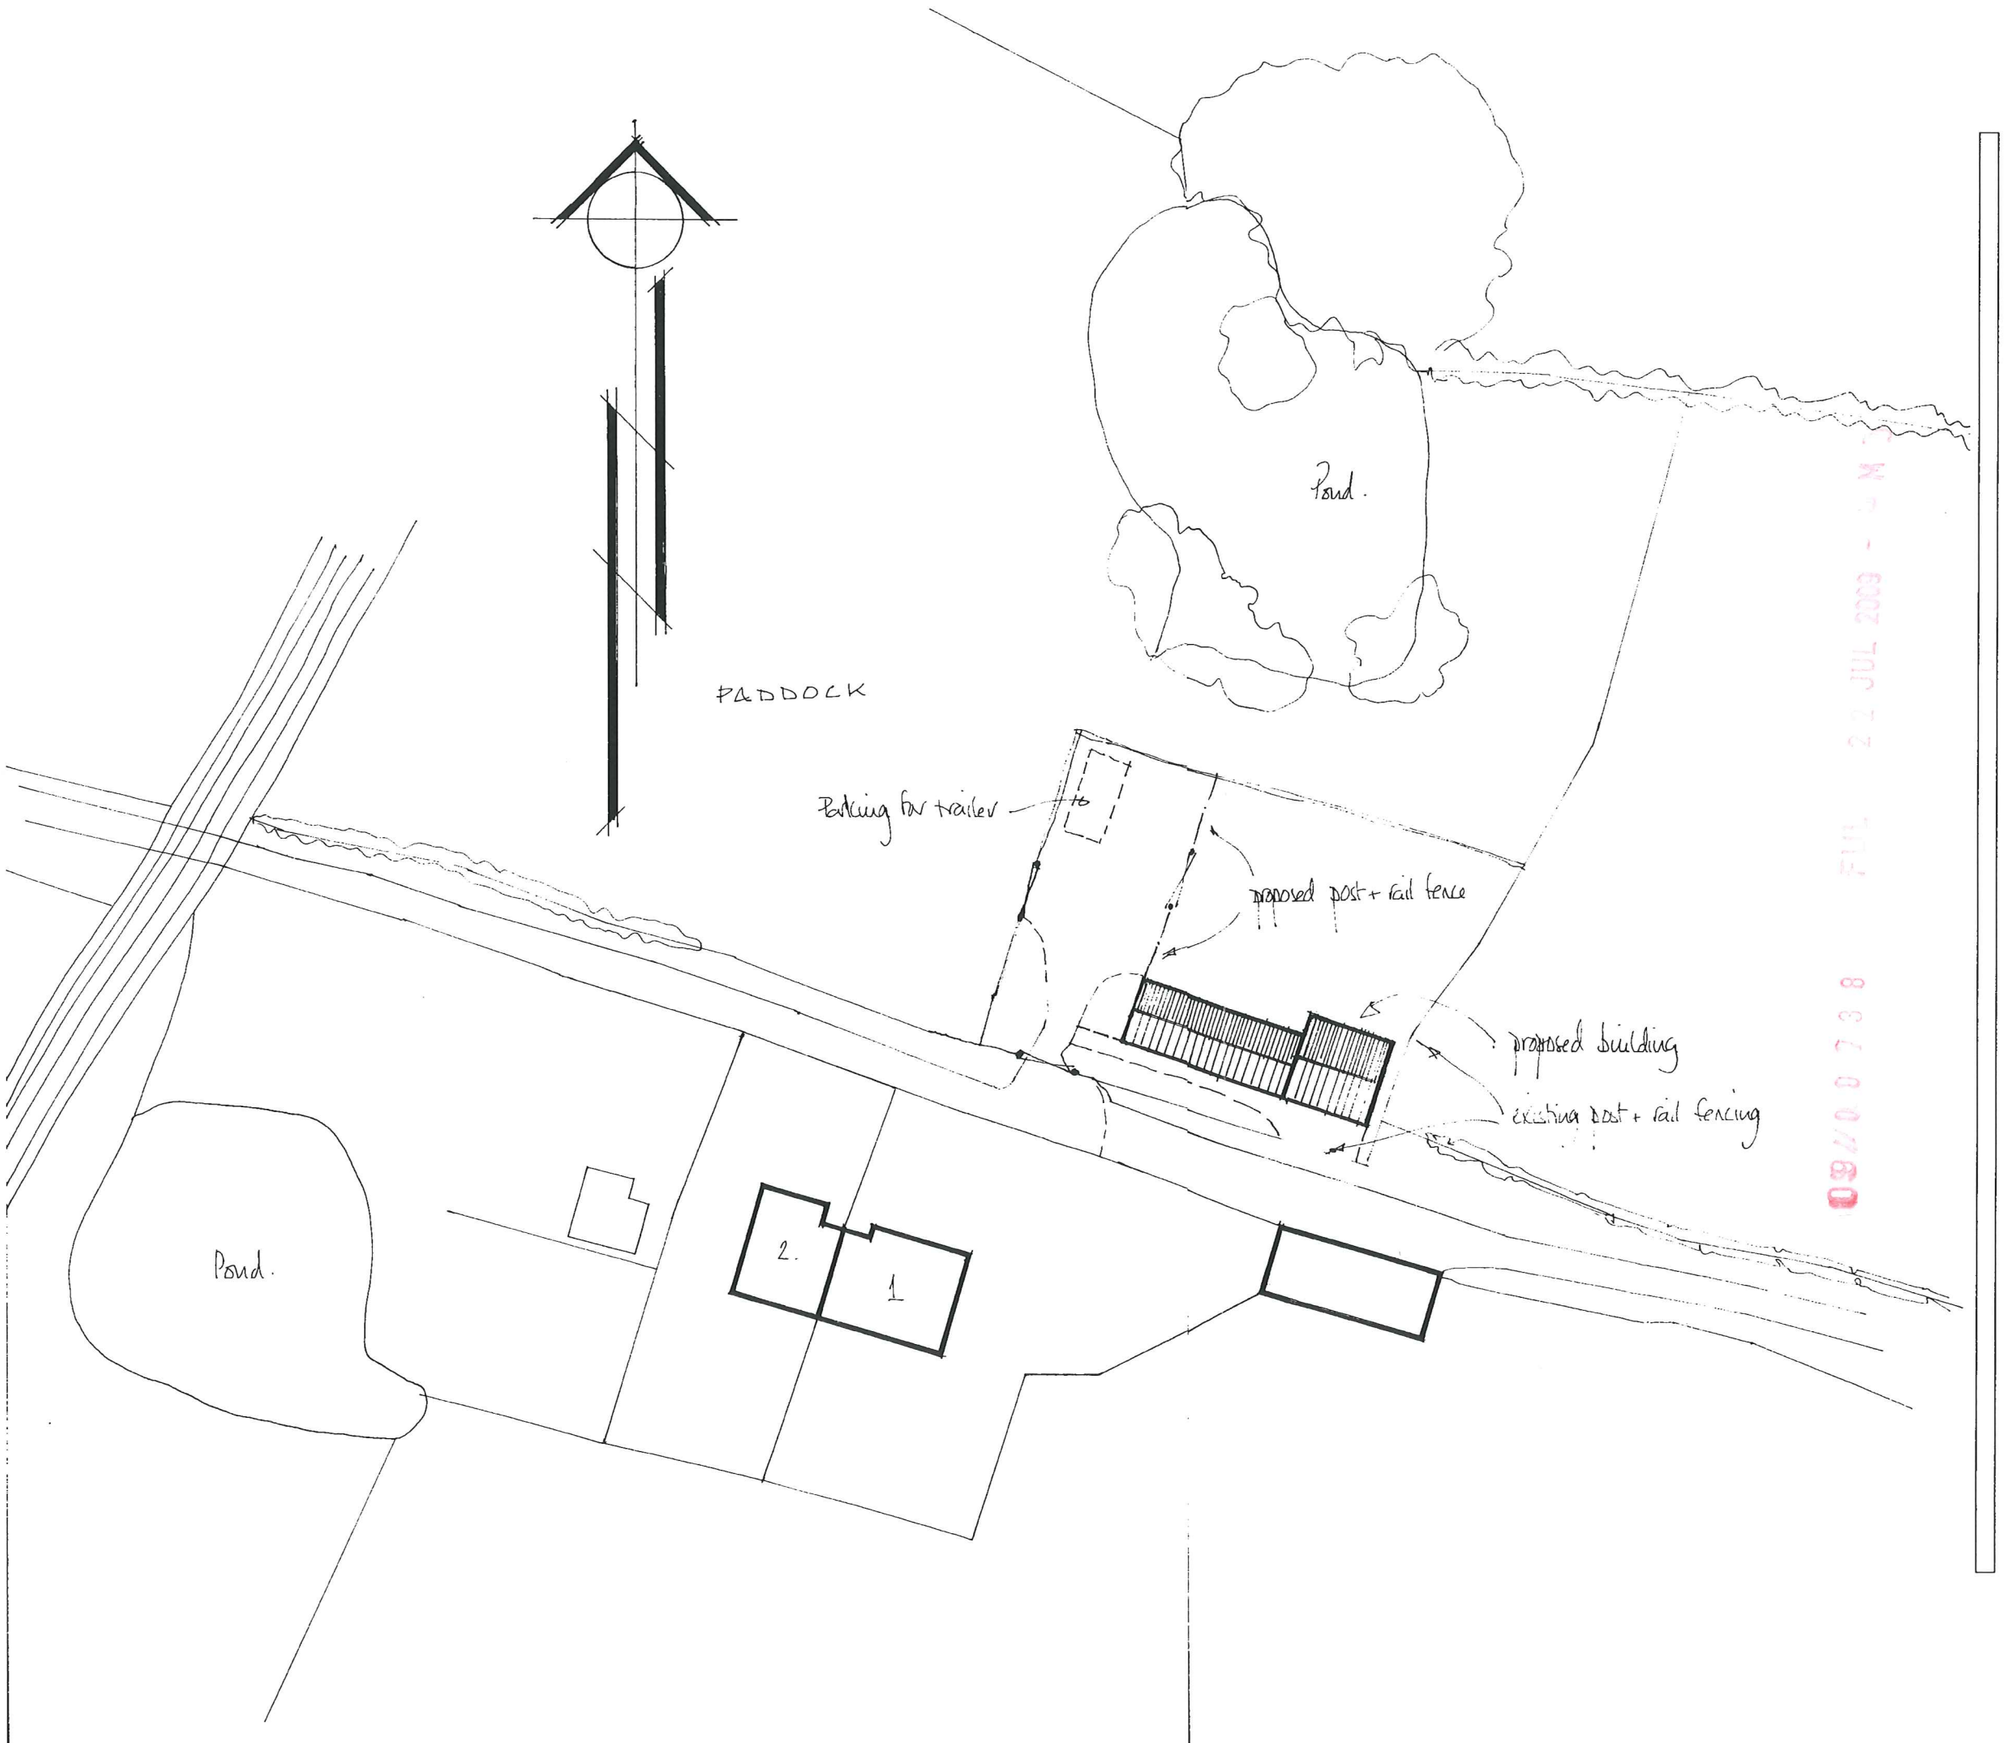

FILE 22 JUL 2009 - M
08/04138

LAND DEVELOPMENT PLANNING CONSULTANTS

Nettleton, Chippenham,
Wiltshire, SN14 7NS

Telephone 01249 782496
Facsimile 01249 782936
E.mail drpearce.ldpc@btconnect.com

TITLE
Block Plan

LOCATION
2 Cash Heath Cottages
Forsbrook

SCALE
1: 500 @A3

DATE
June 2009

DRAWING NO. LDC.1389.002 B

DRAWN BY GAE

Do not scale from this drawing; all dimensions to be checked on site. Reproduction of this drawing is prohibited without the consent in writing of Land Development and Planning Consultants Ltd. Site plans are reproduced from the Ordnance Survey sheets with the permission of The Controller of HM Stationery Office. Crown Copyright reserved. Licence number AL546755