
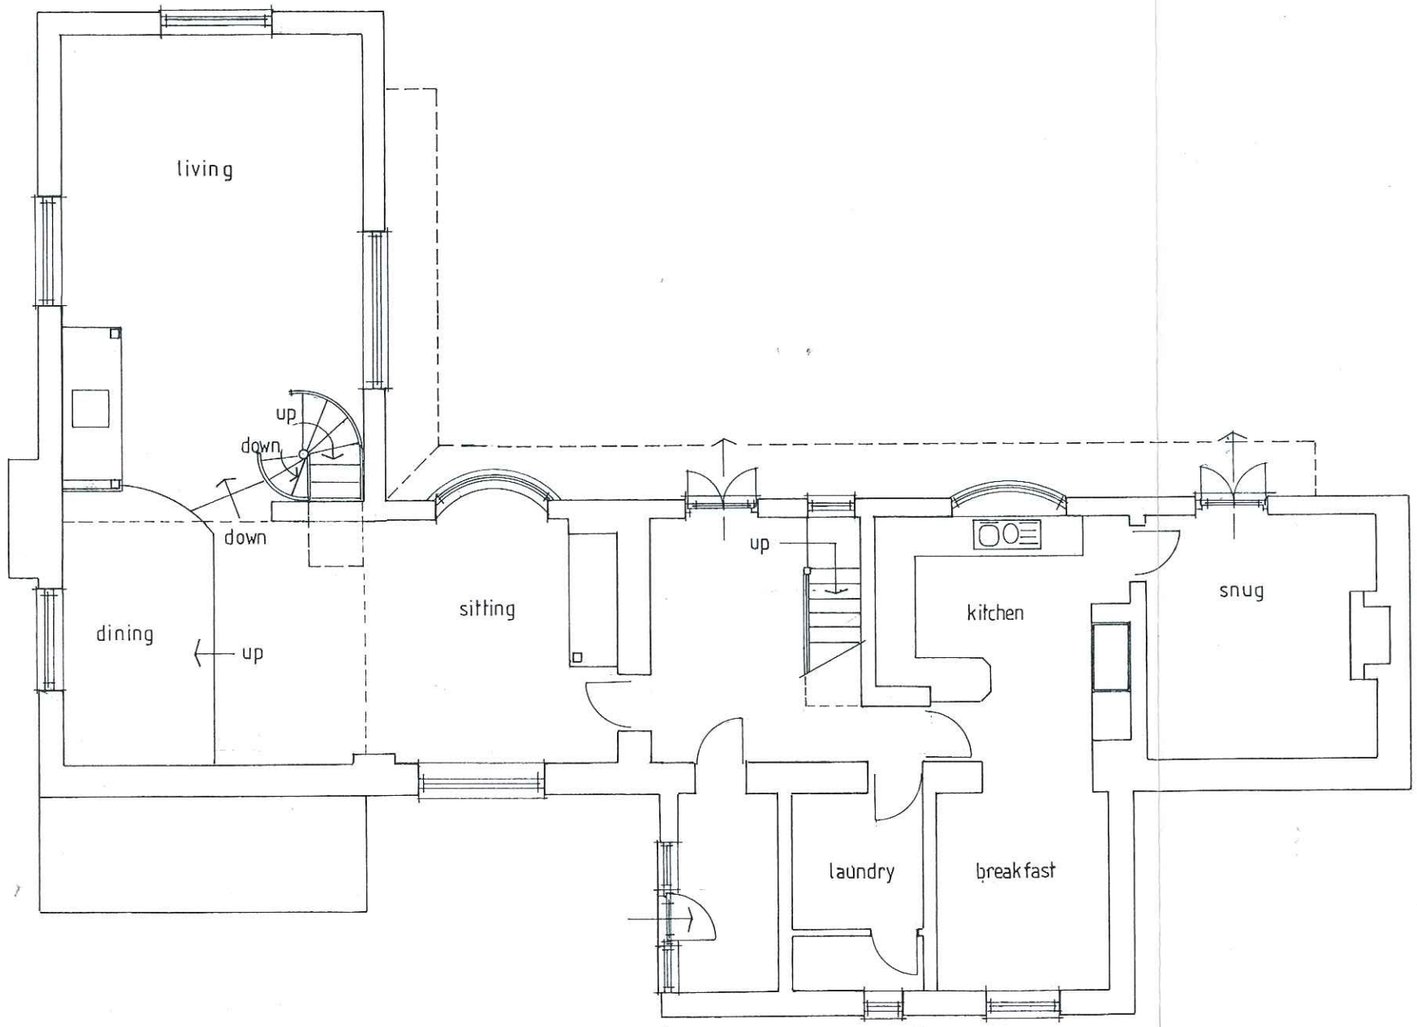


Ground Floor Plan Existing

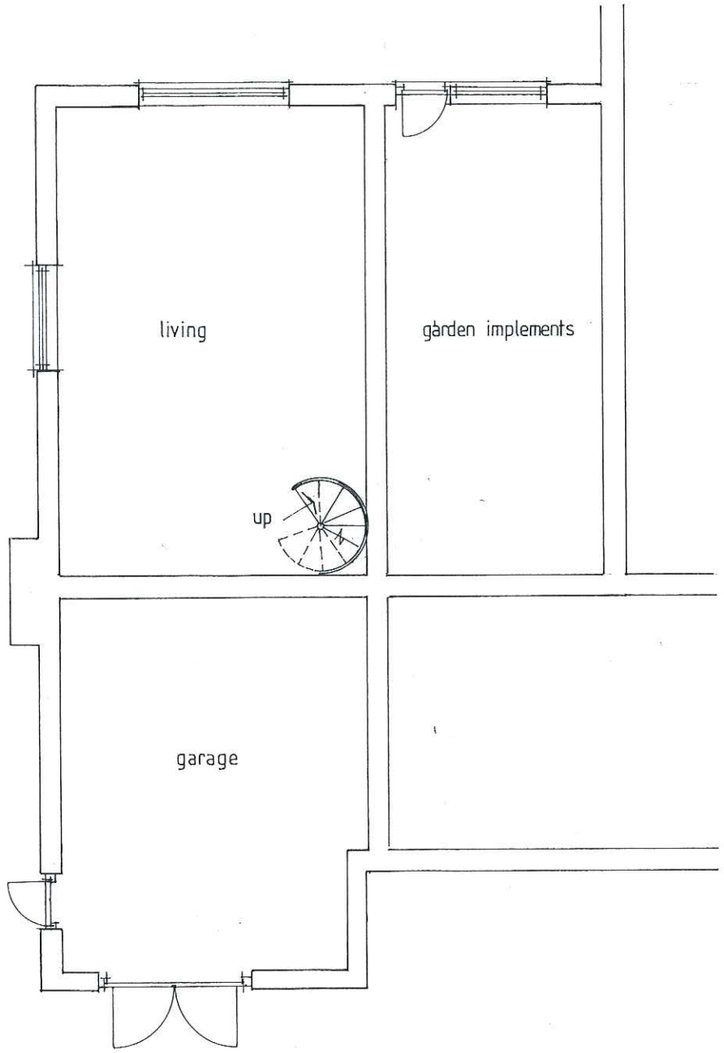


Lower Ground Floor Plan Existing

Rod Travers
Architecture Planning Consultancy Interior Design
Brook House Smithy Lane Whitmore Newcastle
Staffs ST5 5FD
Telephone and Fax : 01782 681157
email : rod.travers@btinternet.com

Ladyfields Farm, Mill Lane, Wetley Rocks
Staffordshire, ST9 0BW

Grouind Floor Plan Existing

Scale 1 : 100 Drawing No. 01

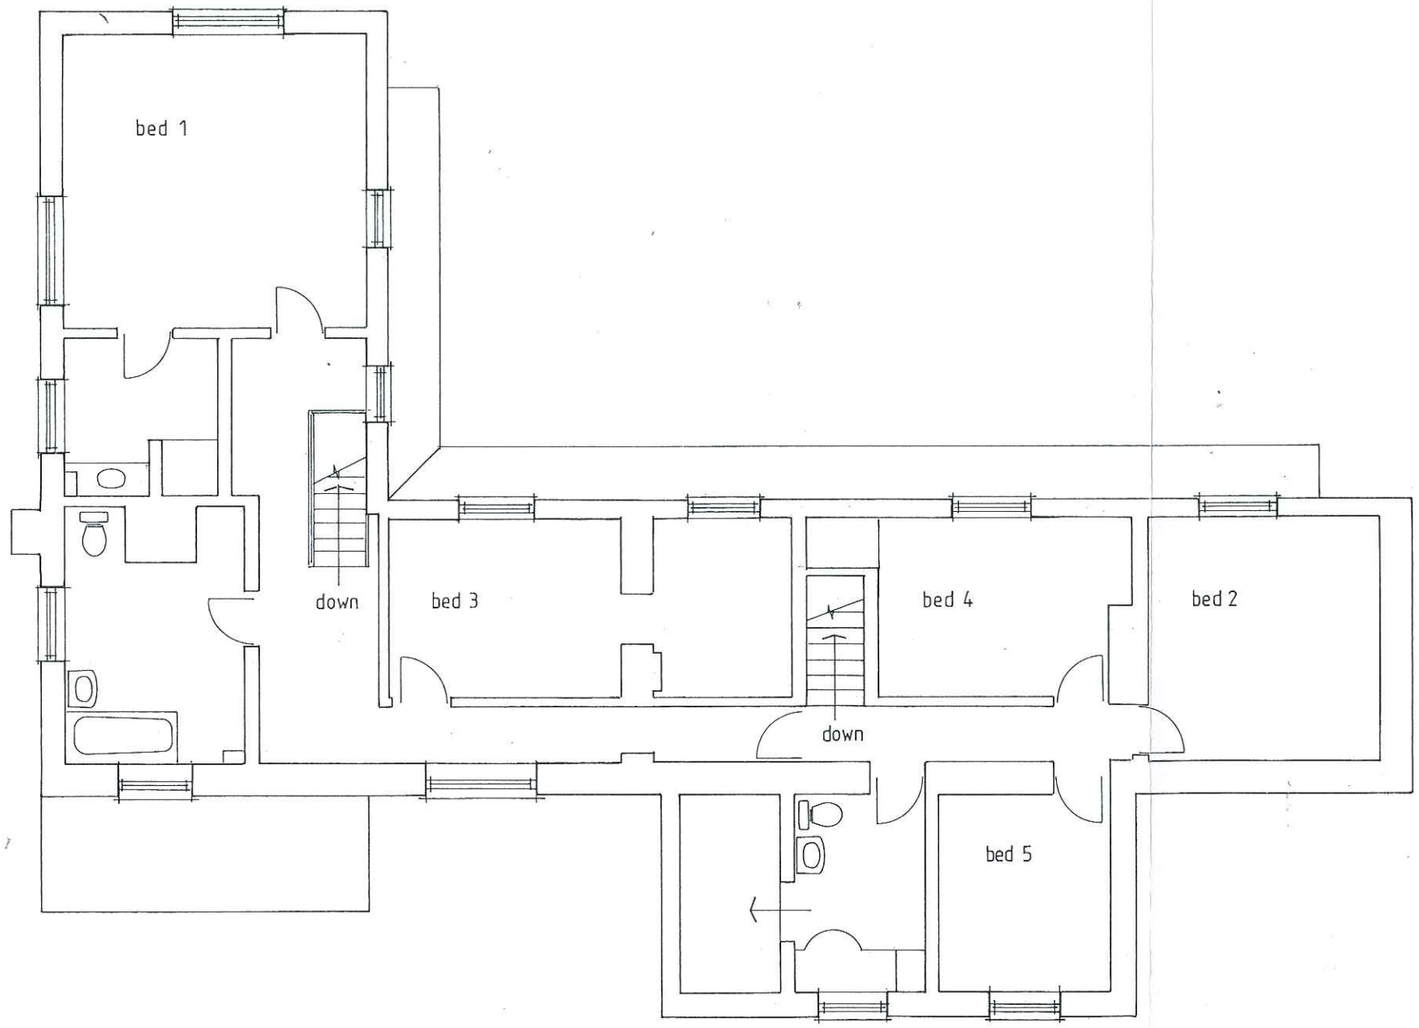

First Floor Plan - Existing

Rod Travers
Architecture Planning Consultancy Interior Design
Brook House Smithy Lane Whitmore Newcastle
Staffs ST5 5FD
Telephone and Fax : 01782 681157
email : rod.travers@btinternet.com

Ladyfields Farm, Mill Lane, Wetley Rocks
Staffordshire, ST9 0BW

First Floor Plan Existing

Scale 1 : 100 Drawing No. 02



South Elevation Existing

Rod Travers
Architecture Planning Consultancy Interior Design
Brook House Smithy Lane Whitmore Newcastle
Staffs ST5 5FD
Telephone and Fax : 01782 681157
email : rod.travers@btinternet.com

Ladyfields Farm, Mill Lane, Wetley Rocks
Staffordshire, ST9 0BW

South Elevation Existing

Scale 1 : 100 Drawing No. 03




North Elevation Existing

Rod Travers
Architecture Planning Consultancy Interior Design
Brook House Smithy Lane Whitmore Newcastle
Staffs ST5 5FD
Telephone and Fax : 01782 681157
email : rod.travers@btinternet.com

Ladyfields Farm, Mill Lane, Wetley Rocks
Staffordshire, ST9 0BW

North Elevation Existing

Scale 1 : 100 Drawing No. 04

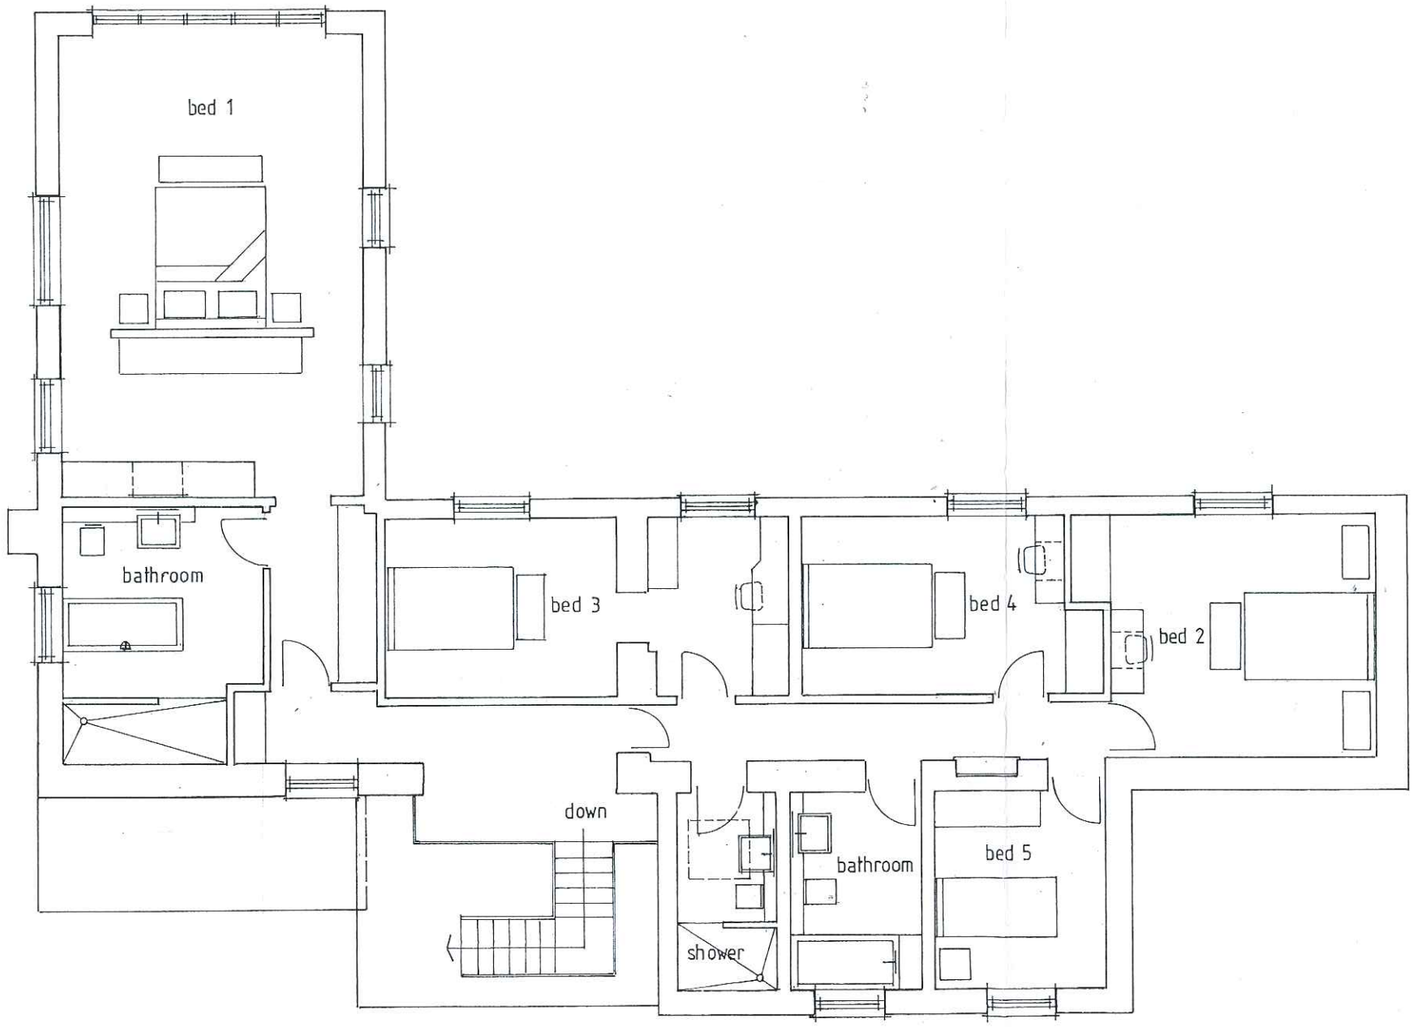


Proposed First Floor Plan

Rod Travers
Architecture Planning Consultancy Interior Design
Brook House Smithy Lane Whitmore Newcastle
Staffs ST5 5FD
Telephone and Fax : 01782 681157
email : rod.travers@btinternet.com


Ladyfields Farm, Mill Lane, Wetley Rocks
Staffordshire, ST9 0BW

First Floor Plan Proposed

Scale 1 : 100 Drawing No. 06

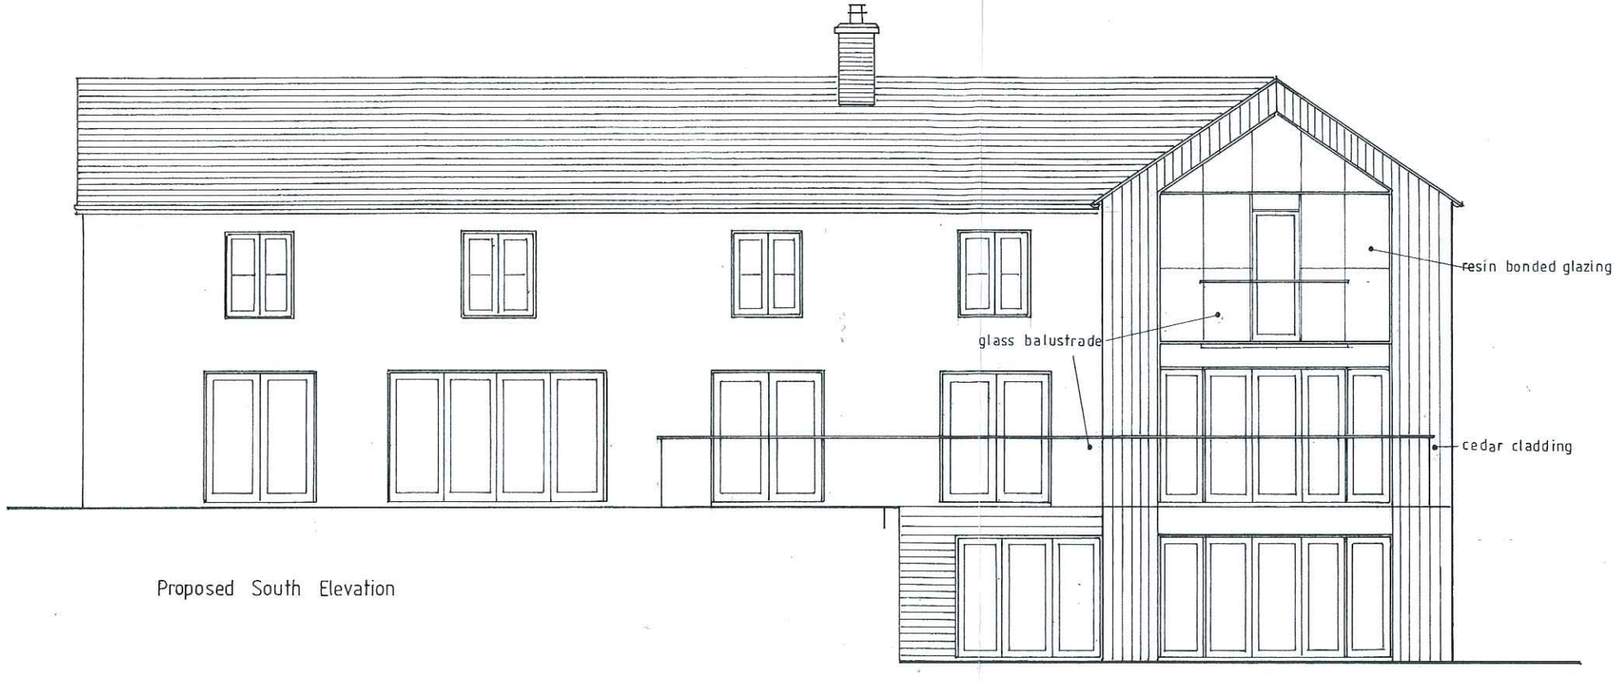

Proposed South Elevation

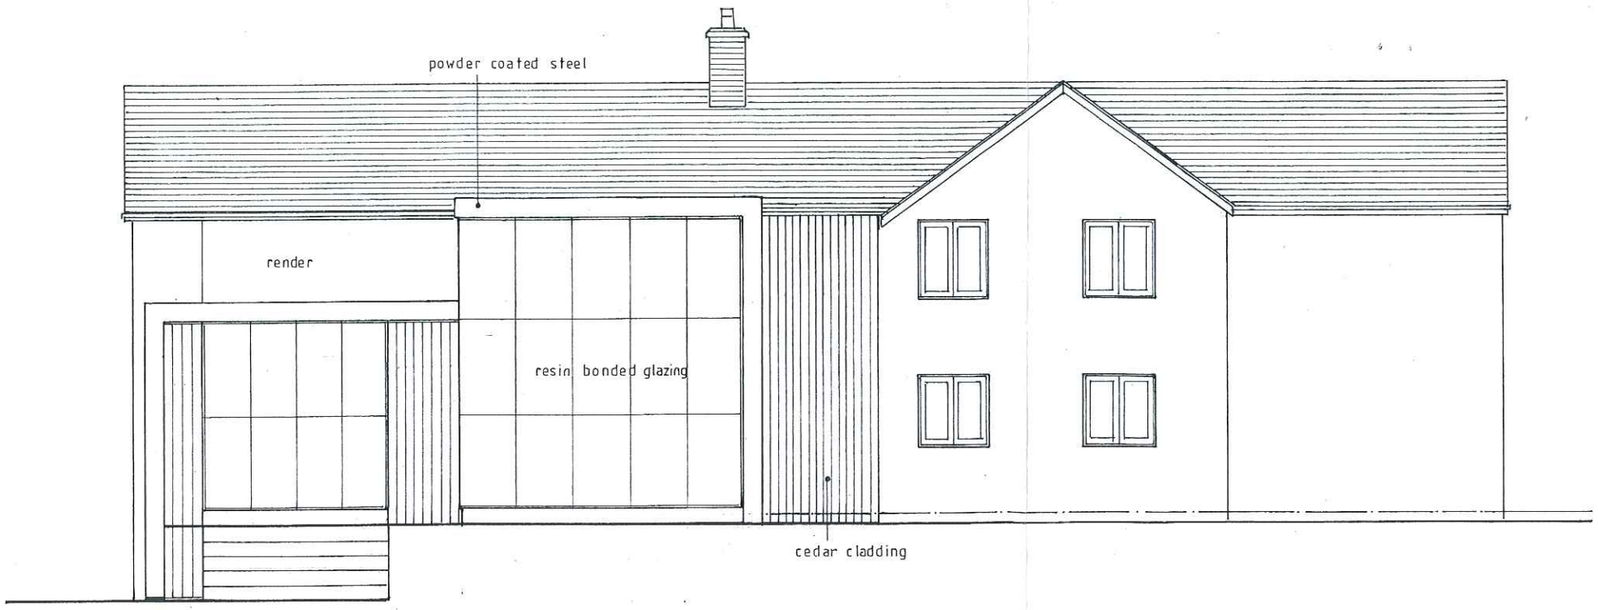

Proposed North Elevation

Rod Travers
Architecture Planning Consultancy Interior Design
Brook House Smithy Lane Whitmore Newcastle
Staffs ST5 5FD
Telephone and Fax : 01782 681157
email : rod.travers@btinternet.com


Ladyfields Farm, Mill Lane, Wetley Rocks
Staffordshire, ST9 0BW

North and South Elevations Proposed

Scale 1 : 100 Drawing No. 07



East Elevation - Existing

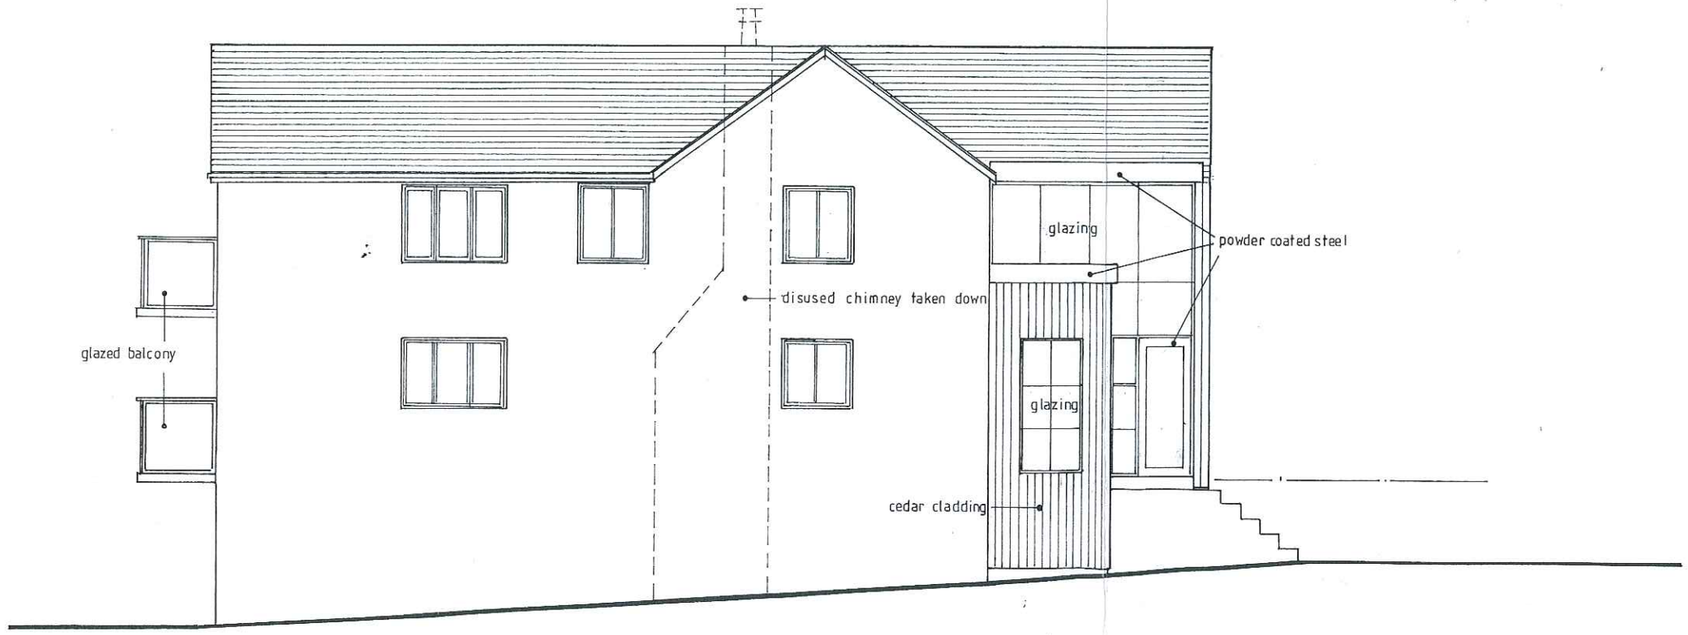

East Elevation - Proposed

Rod Travers
Architecture Planning Consultancy Interior Design
Brook House Smithy Lane Whitmore Newcastle
Staffs ST5 5FD
Telephone and Fax : 01782 681157
email : rod.travers@btinternet.com

Ladyfields Farm, Mill Lane, Wetley Rocks
Staffordshire, ST9 0BW

East Elevations Existing and Proposed

Scale 1 : 100 Drawing No. 08