
Rod Travers
Architecture Planning Consultancy Interior Design
Brook House Smithy Lane Whitmore Newcastle
Staffs ST5 5FD
Telephone and Fax : 01782 681157
email : rod.travers@btinternet.com


Ladyfields Farm, Mill Lane, Wetley Rocks
Staffordshire, ST9 0BW

Ground Floor Plan Proposed

Scale 1 : 100 Drawing No. **05**

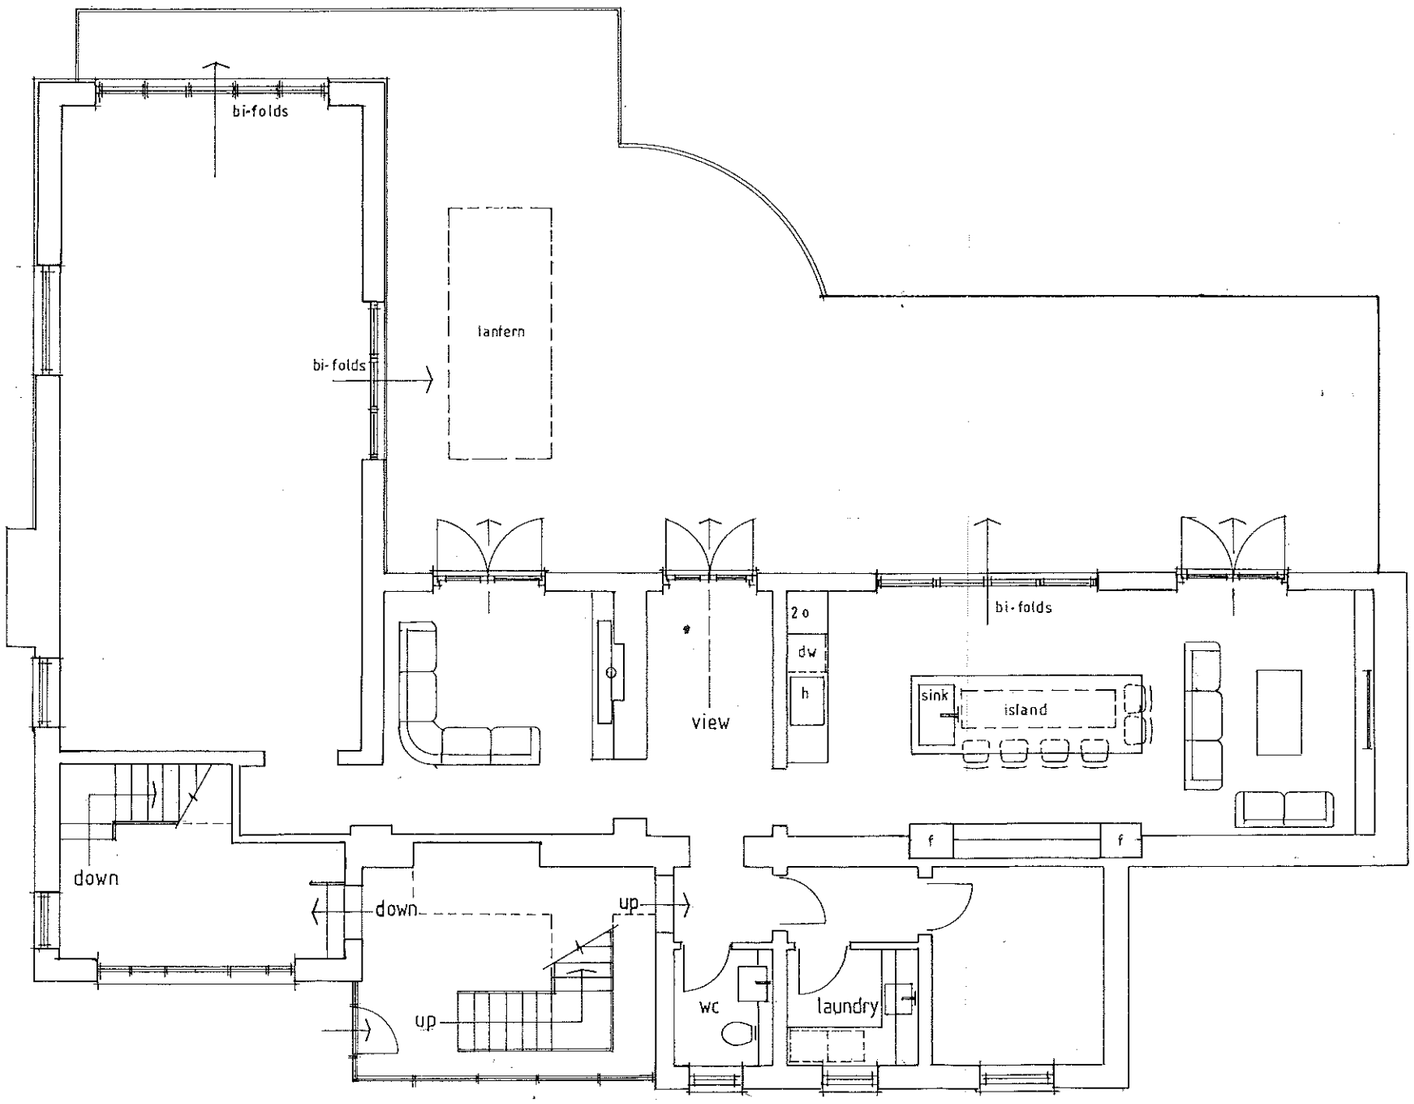

Proposed Ground Floor Plan

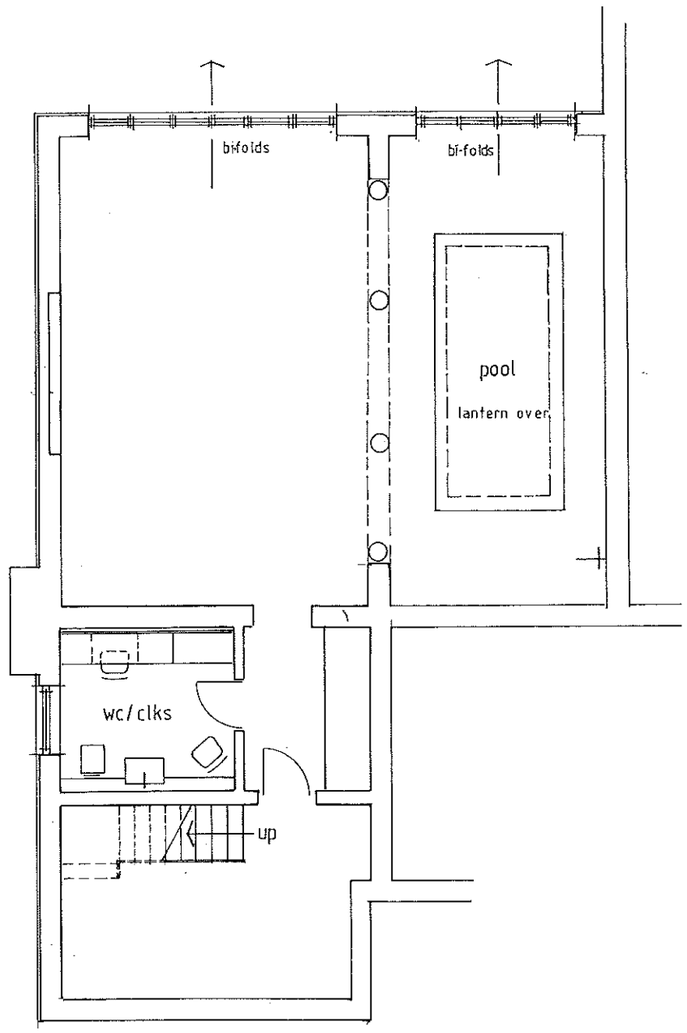

Proposed Lower Ground Floor Plan