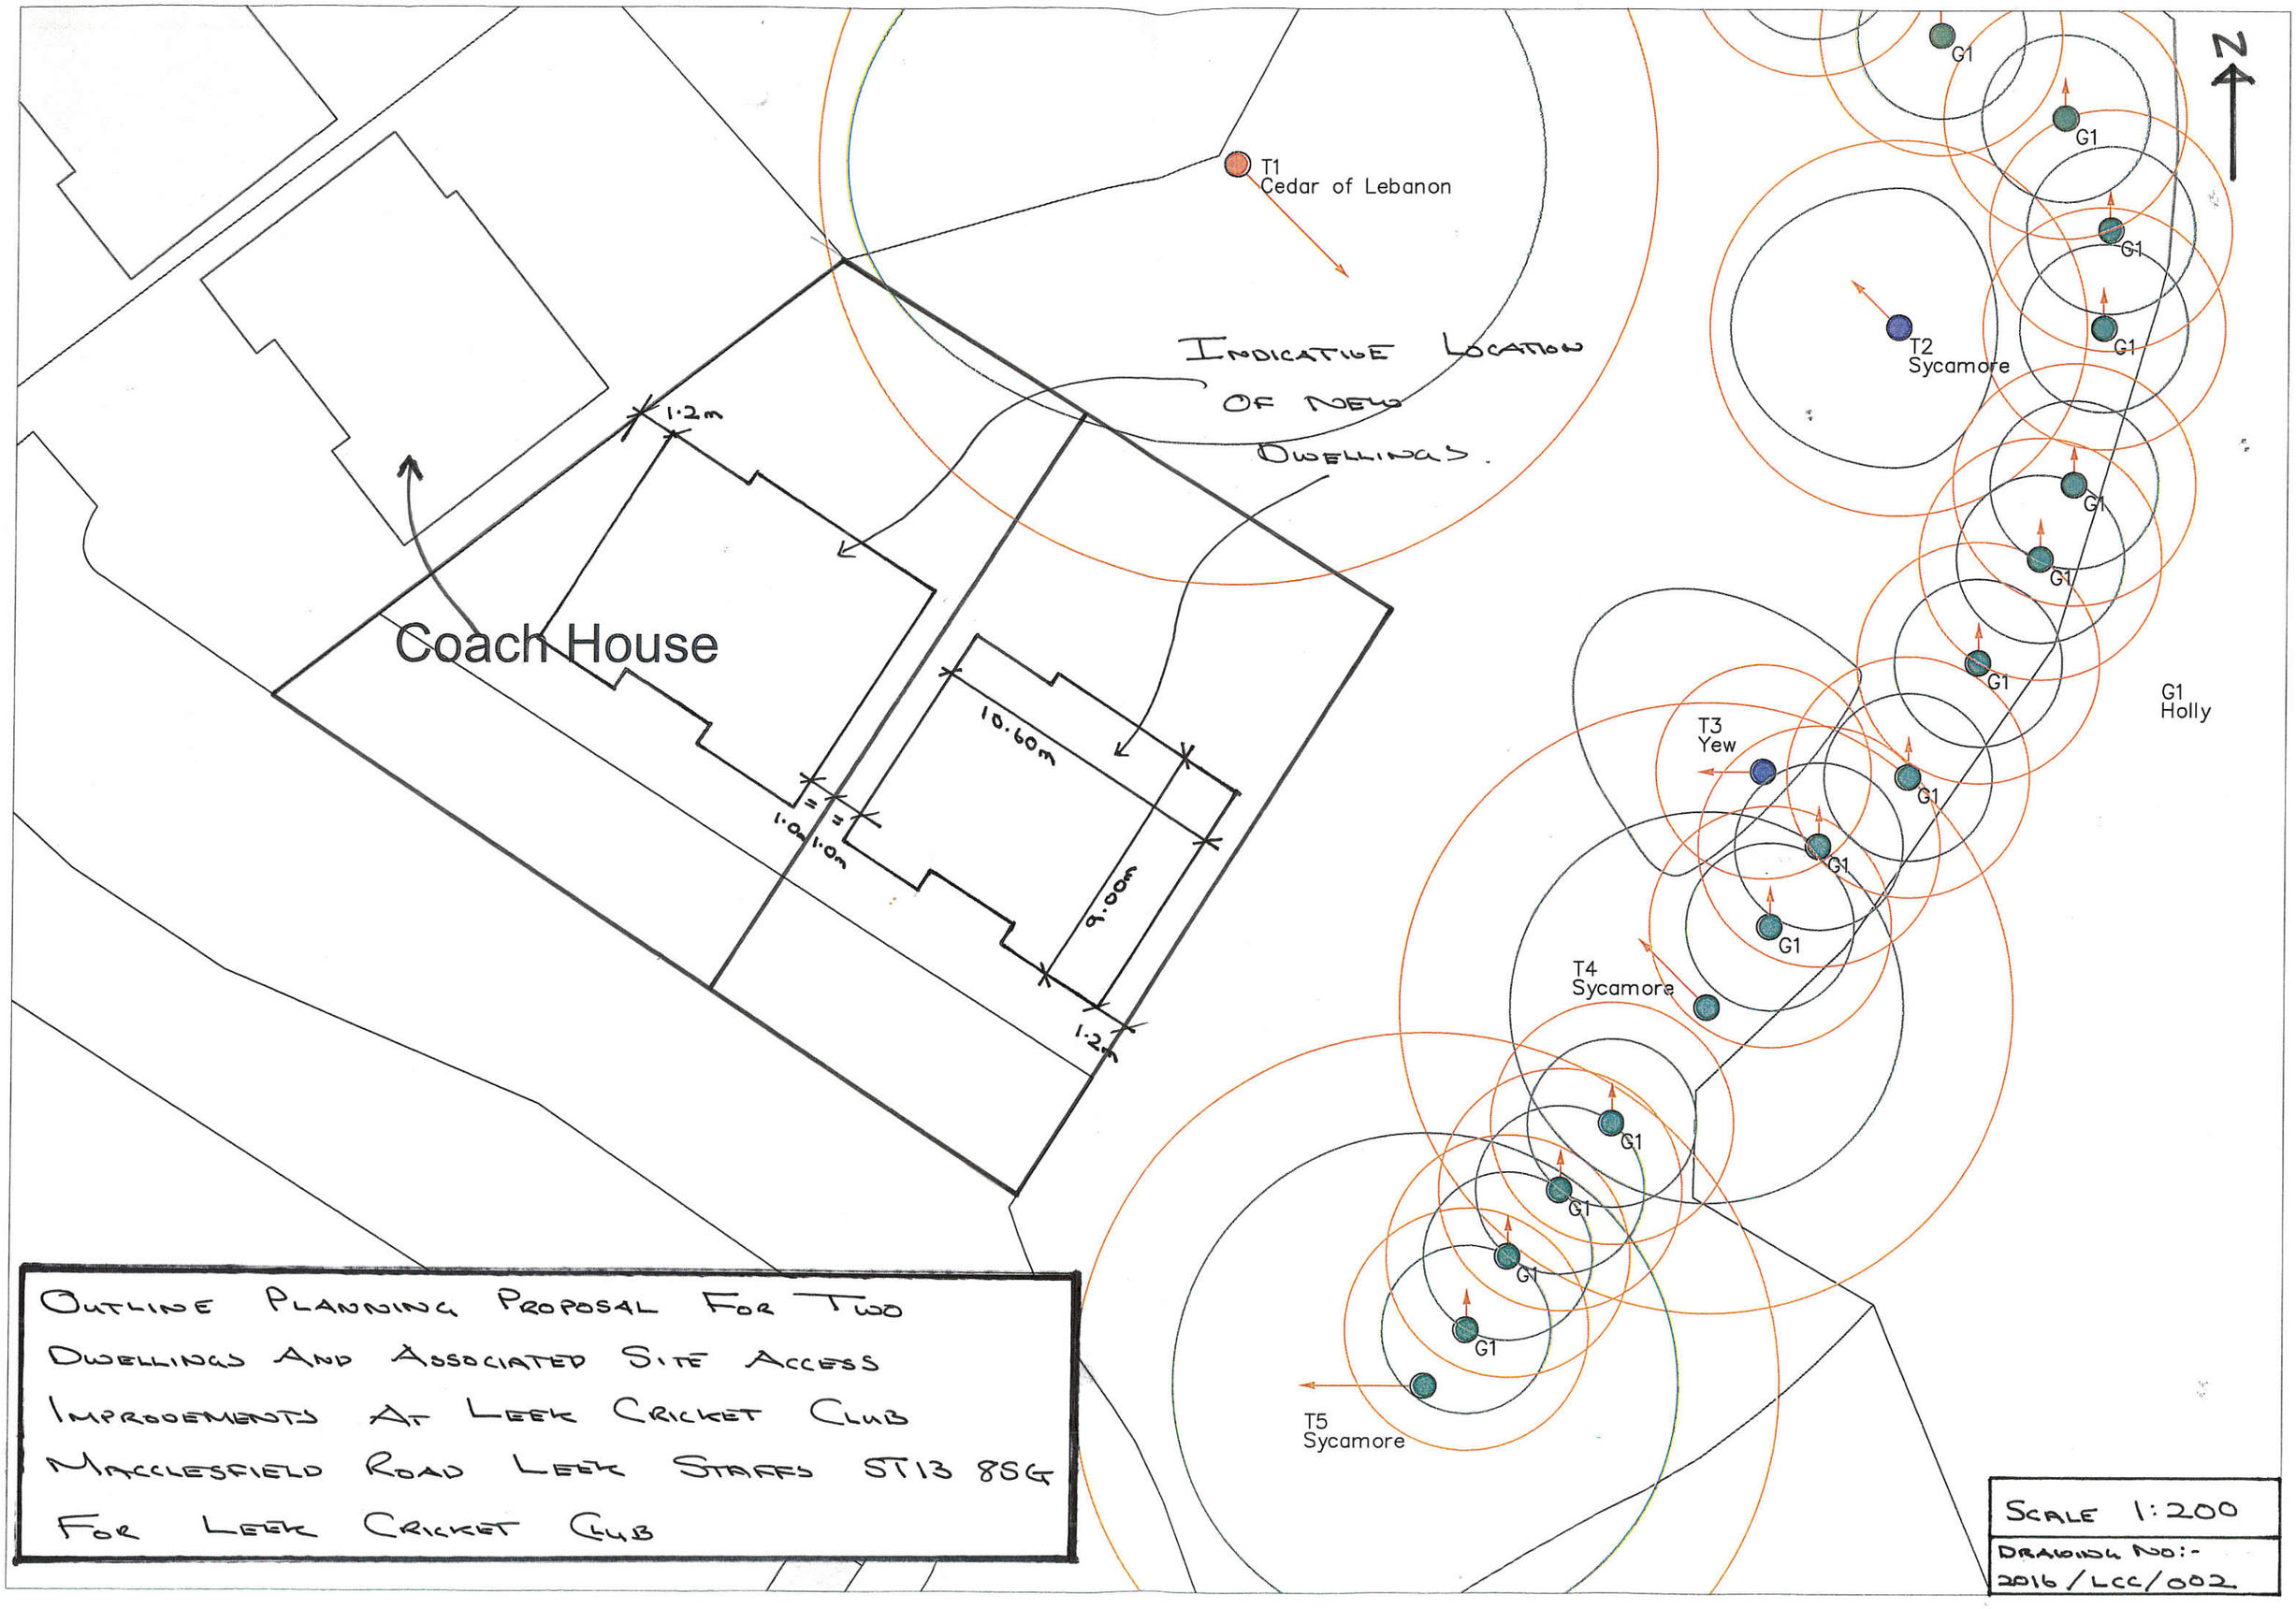

OUTLINE PLANNING PROPOSAL FOR TWO DWELLINGS AND ASSOCIATED SITE ACCESS IMPROVEMENTS AT LEEK CRICKET CLUB MACCLESFIELD ROAD LEEK STAFFS ST13 8SG FOR LEEK CRICKET CLUB

SCALE 1:200

DRAWING NO:- 2016/LCC/002