

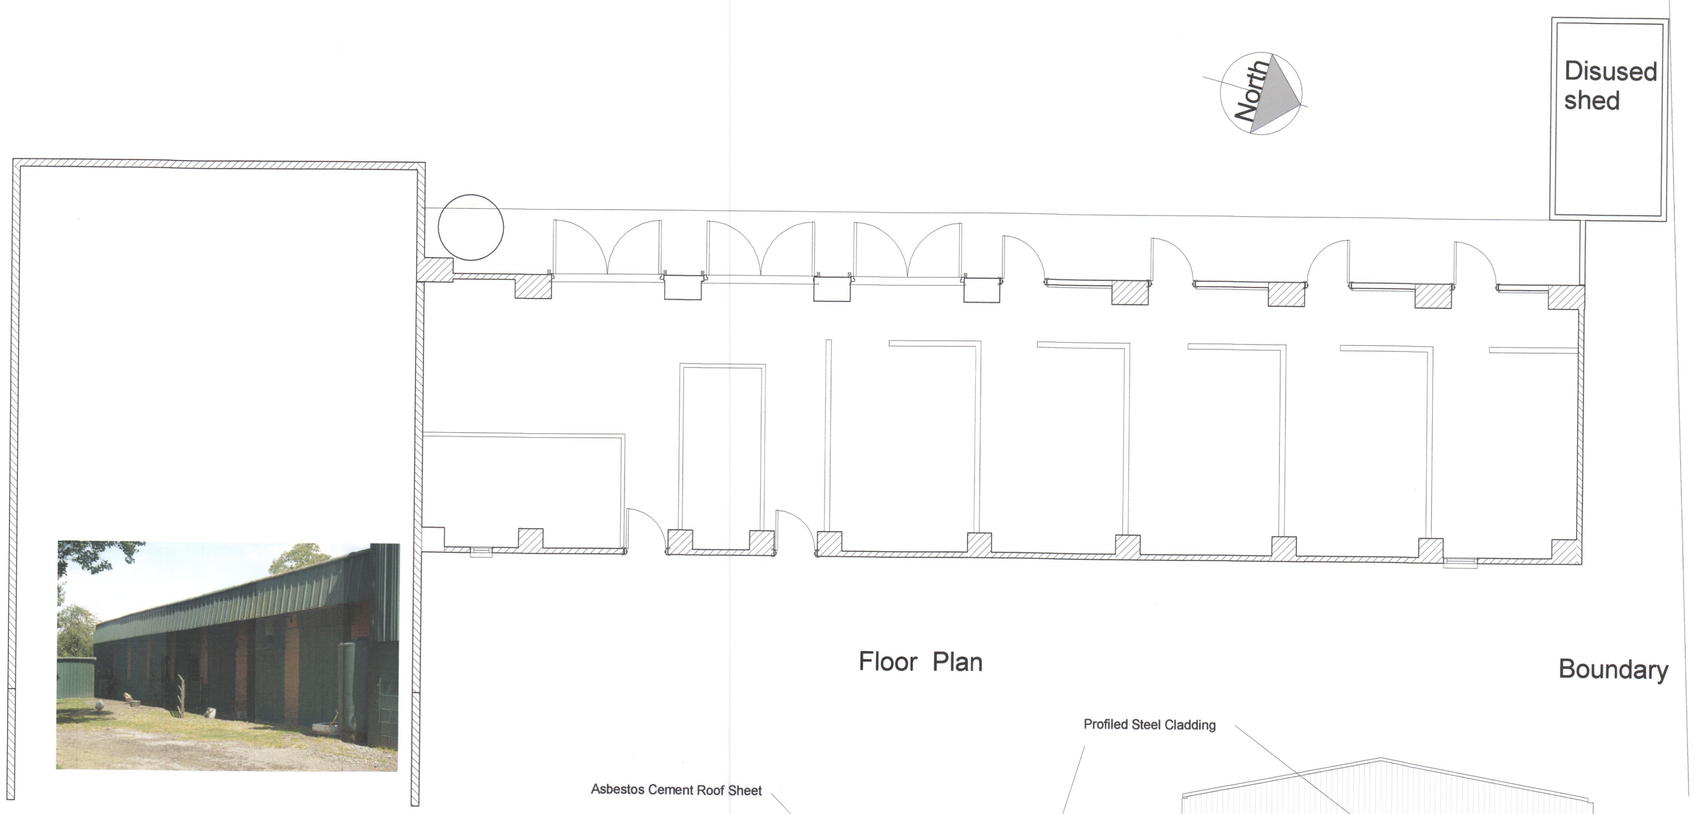


Floor Plan

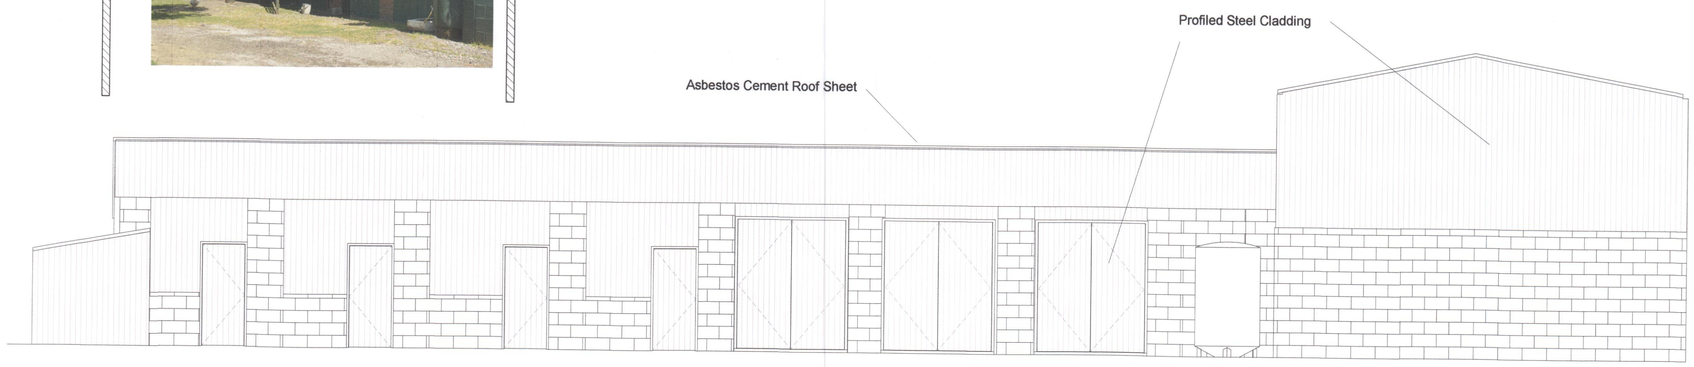

Elevation from West

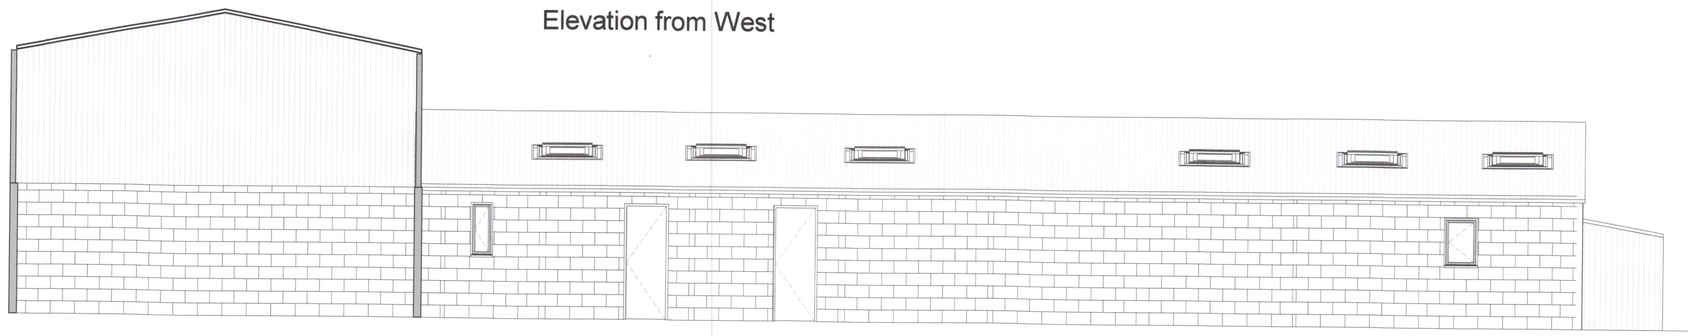

Elevation from East

Rev	Description	Date

CODE	SUITABILITY DESCRIPTION
STATUS	PURPOSE OF ISSUE

www.autodesk.com/revit

PROJECT

Birchenfields Farm

TITLE

Barn as Existing

CLIENT

Mr D Handley

DRAWN BY	CHECKED BY	DATE
DG	Checker	02/06/2016

SCALE (@ A1)	PROJECT NUMBER
1 : 50	Project Number

DRAWING NUMBER	REV
A101	

14/06/2016 16:16:34