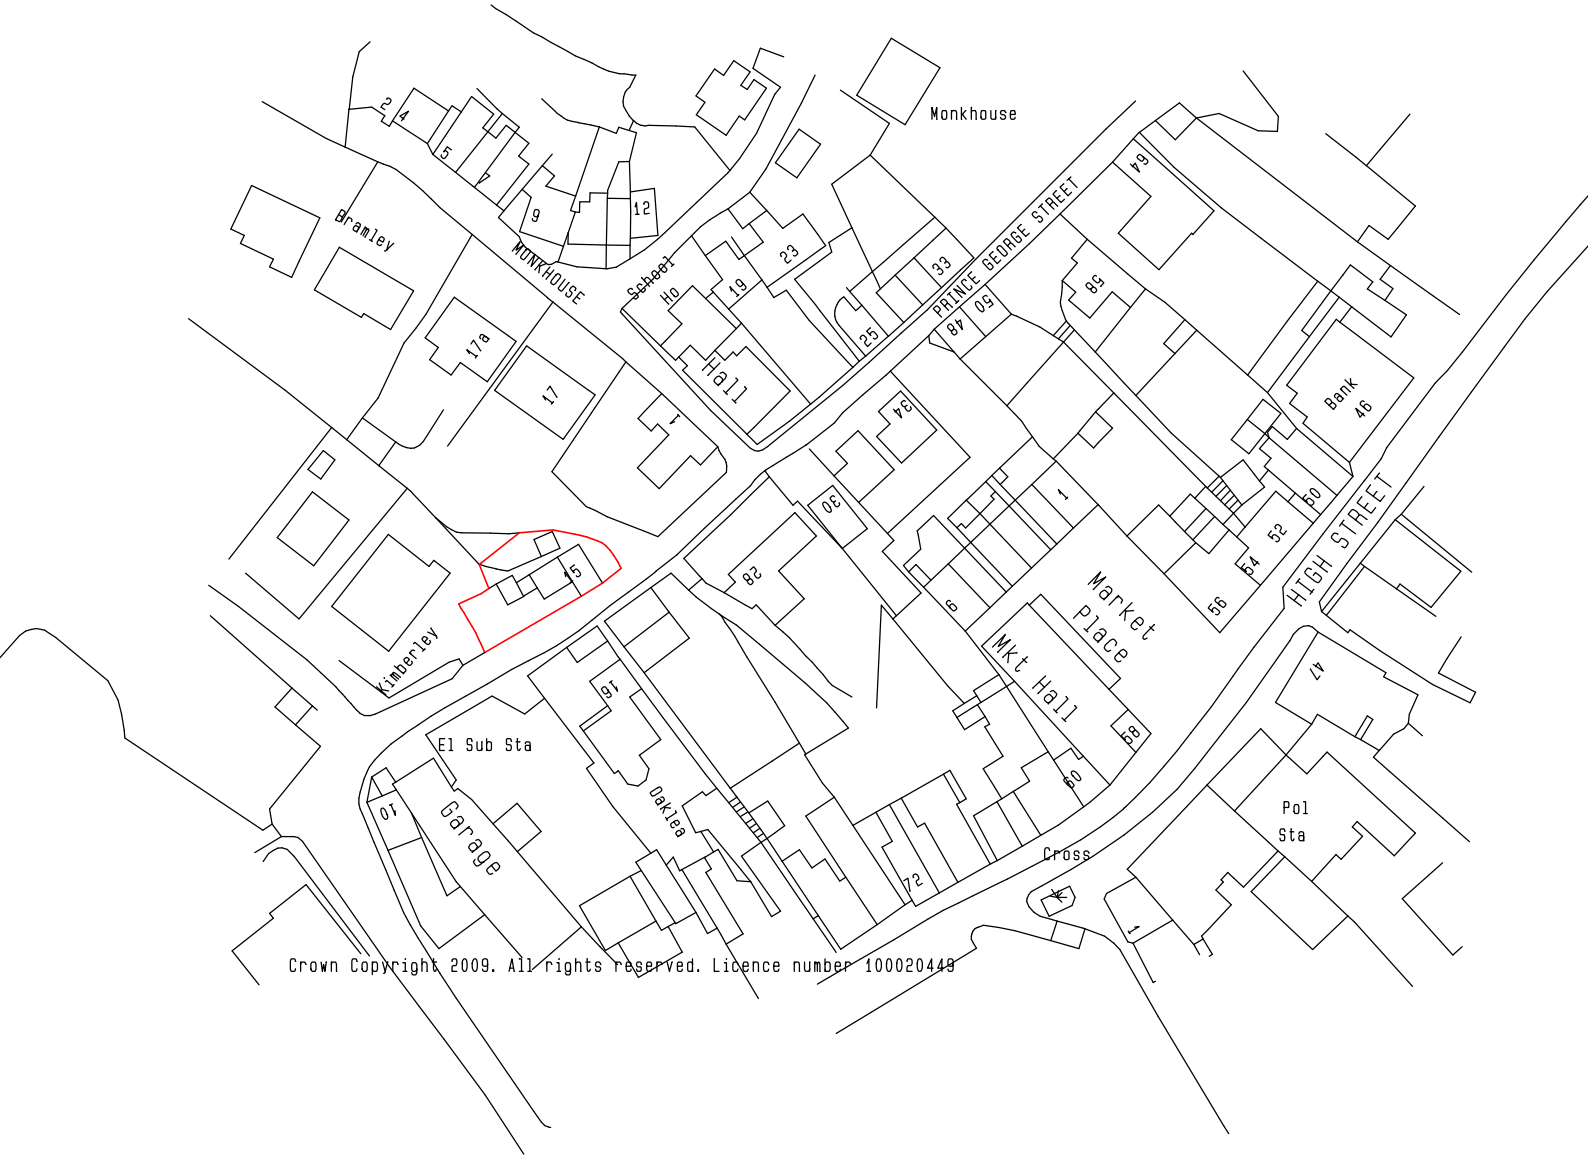

Smytheman Architectural Services

Mrs J. Lumley

Proposed Extension and Alterations at 15 Prince George Street, Cheadle, Staffs.

LOCATION PLAN @ 1 : 1250

DRAWING No 2609-03

12 High Street
Tean, Stoke-on-Trent
Staffs ST10 4DZ
telephone 01538 722097
facsimile 01538 722185
email mail@smytheman.co.uk