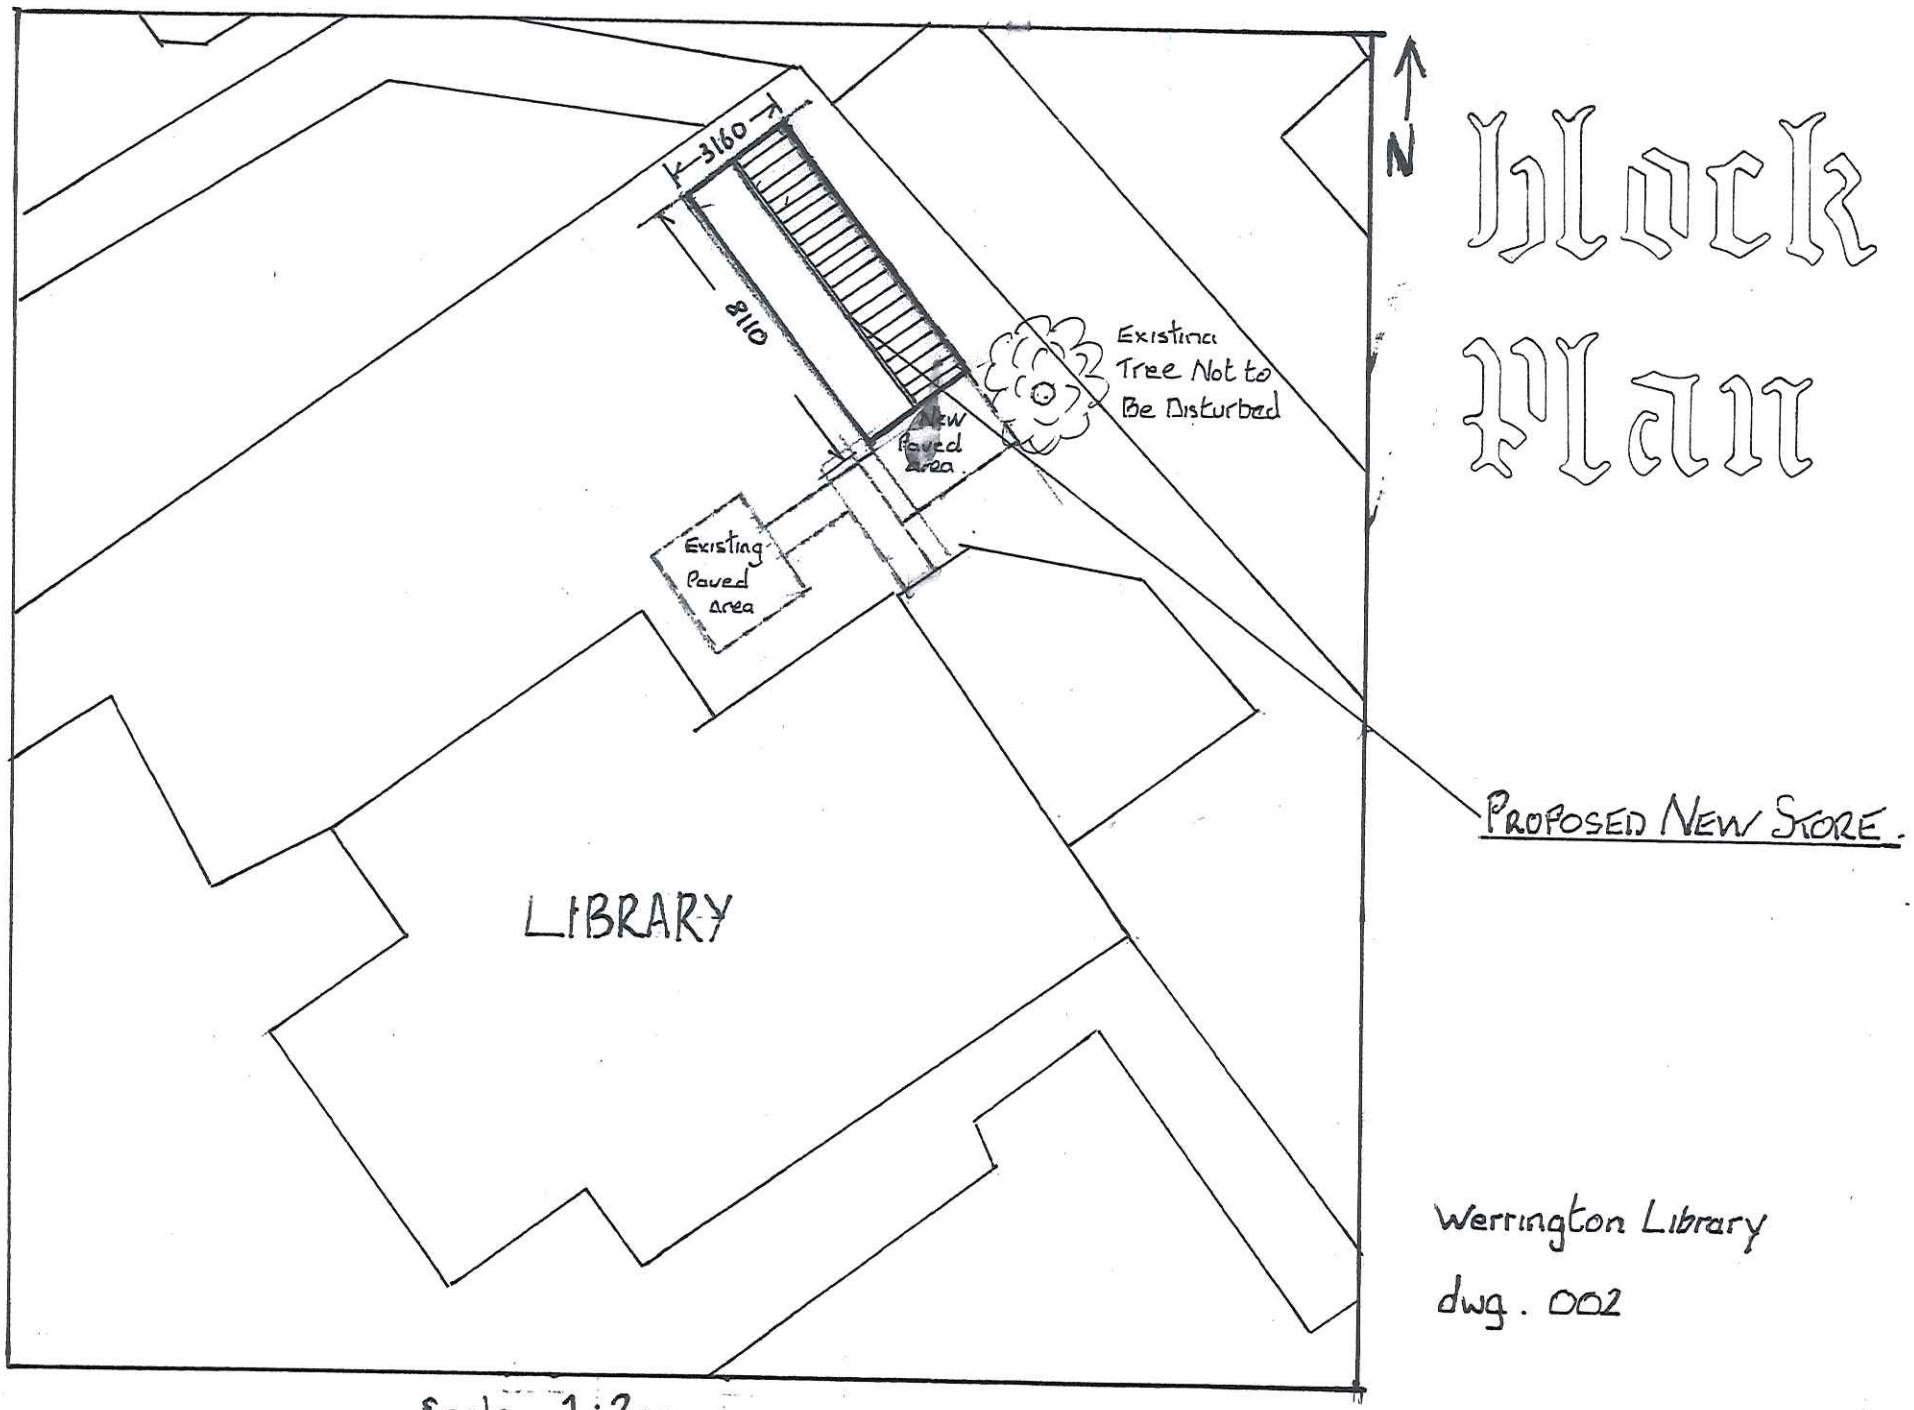

Block Plan

Scale 1:200

Werrington Library

dwg. 002