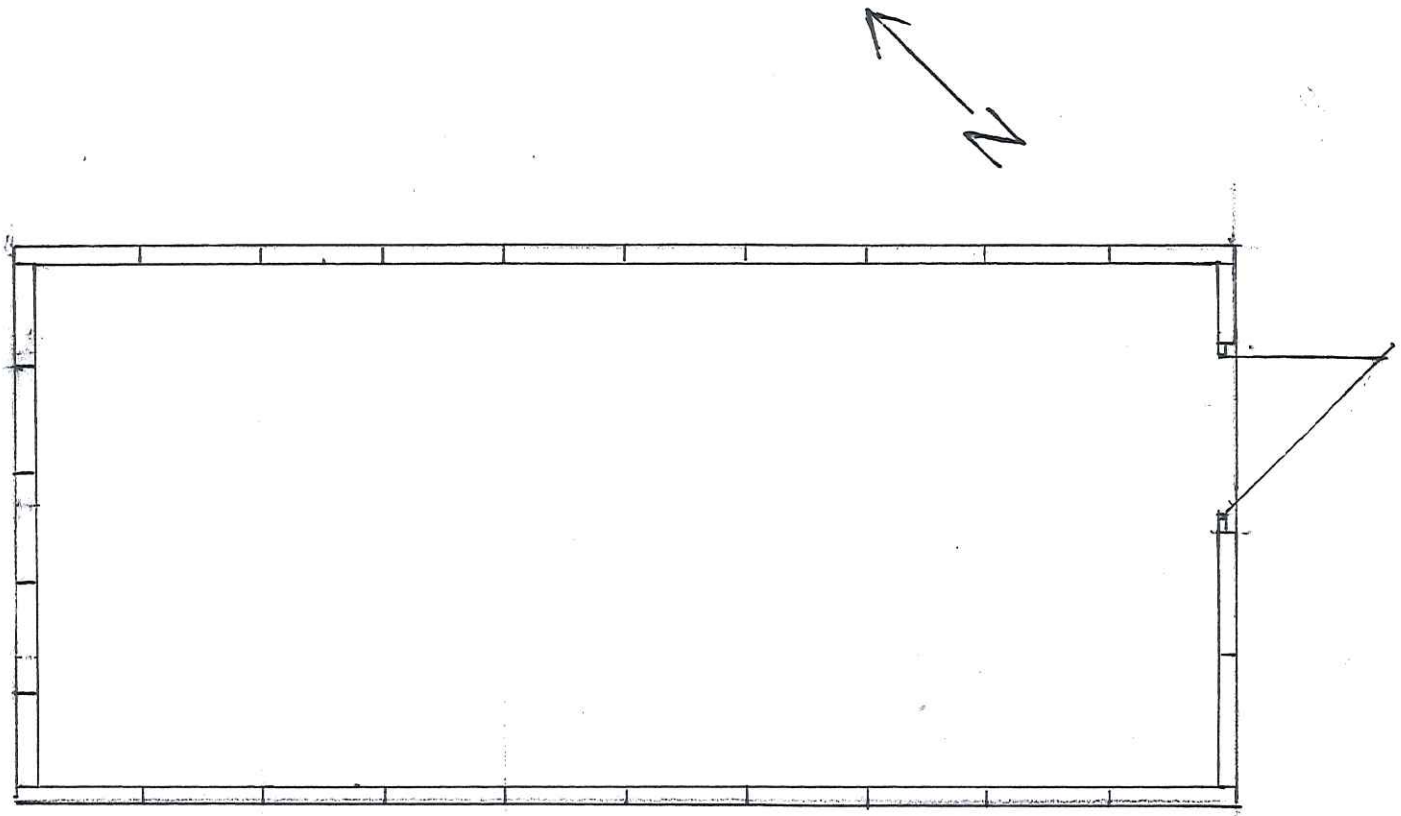

Scale 1:50

plan

WELLINGTON LIBRARY drg 004