


mm
e roofing felt
m centres

providing
nt-inuous air


d and
2 x 2.5 x

l to gable
) mm cts.
less than

10/00043/FUL 28 JAN 2010

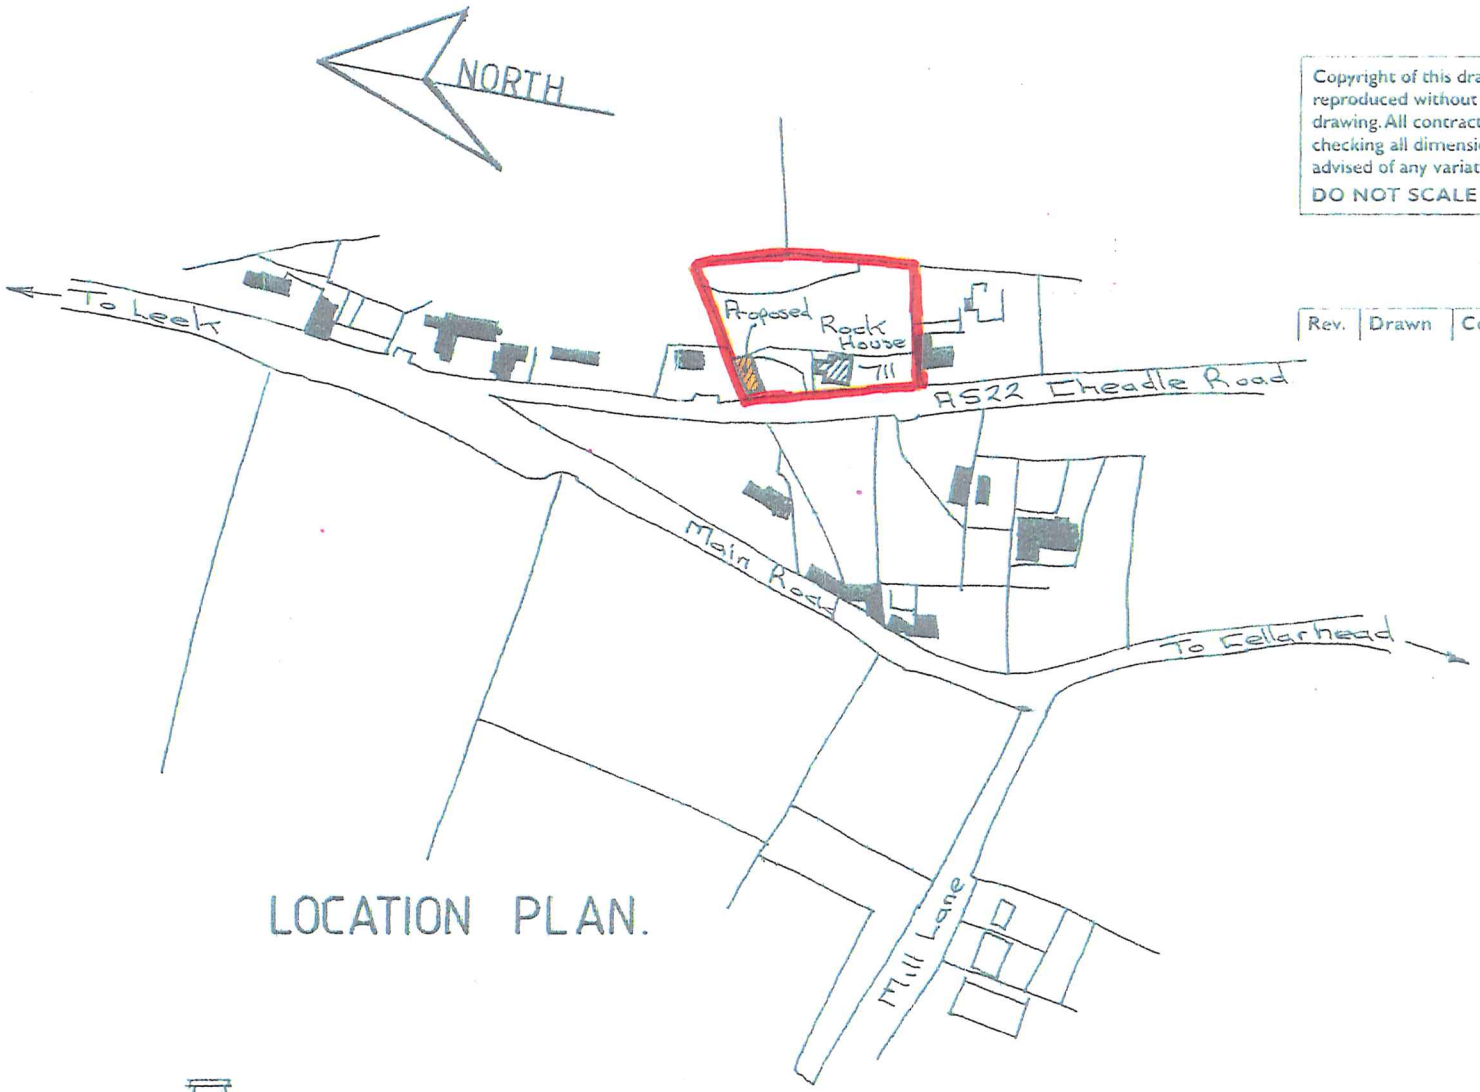


LOCATION PLAN.

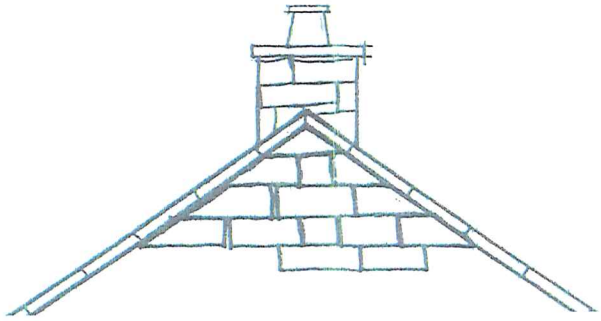

Copyright of this drawin
reproduced without con
drawing. All contractors
checking all dimensions
advised of any variation
DO NOT SCALE OF

Rev.	Drawn	Comr



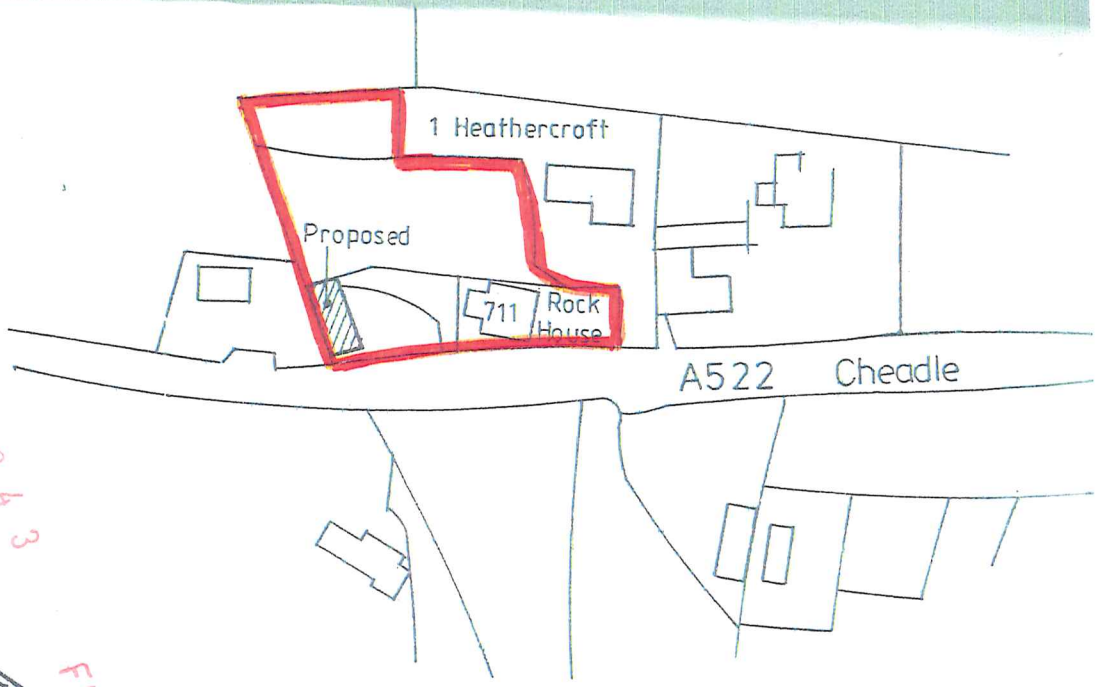

SITE PLAN 1/1250

10/00043/FUL 28 JAN 2010 - SWS

DEVELOPMENT SERVICES
- 5 MAY 2010

E ELEVATION.