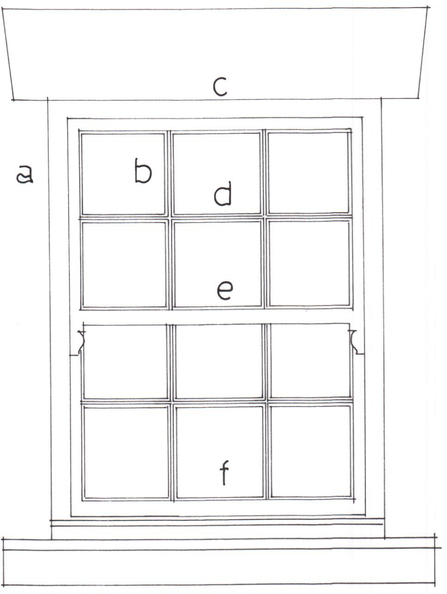

5 No thus. 13, 14, 15, 16, 21.

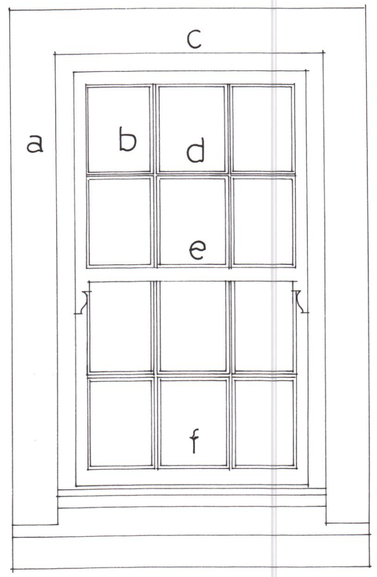

16 No thus. 1, 2, 3, 4, 5, 6, 7, 8, 9, 10, 11, 12, 17, 18, 19, 20.

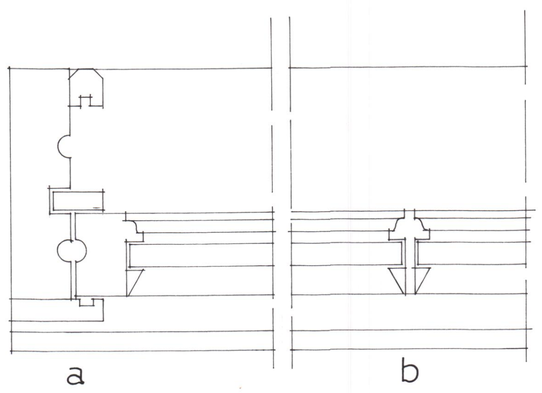

Plan.

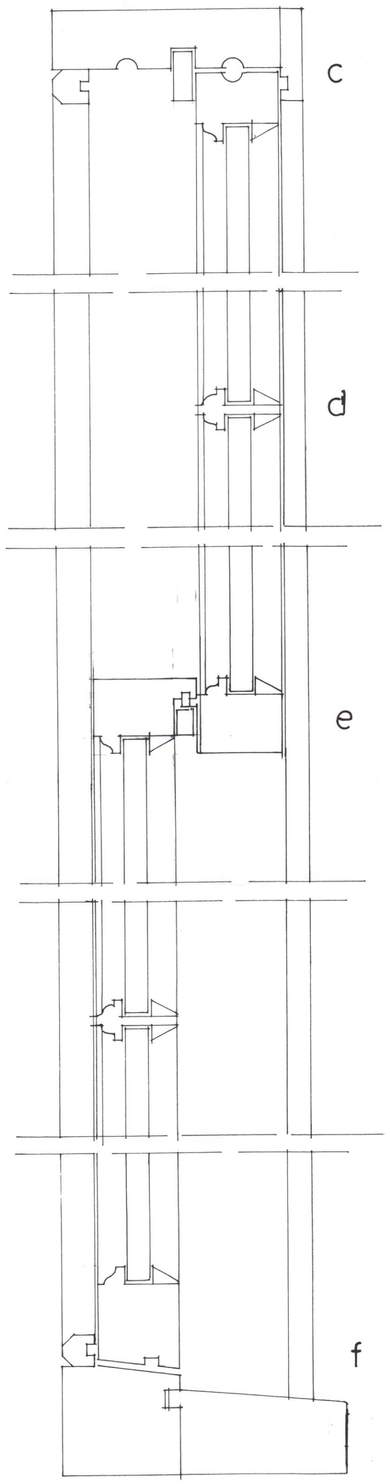

Section.

MR. & MRS. P. MARTIN

DATE **May 16**

PROPOSED REPLACEMENT WINDOWS
AT
'THE EAVES',
EAVES LANE,
CHEADLE,
STOKE-ON-TRENT,
STAFFS. ST10 2AG

SCALES:
ELEVATIONS 1:10
SECTIONS 1:2

DRAWN BY:
MALCOLM SALES
QUANTITY SURVEYORS, DESIGNERS & BUILDING COST CONSULTANTS
CHURCHILL SUITE,
LULWORTH HOUSE,
51, HIGH STREET,
CHEADLE, STOKE-ON-TRENT,
STAFFS. ST10 1AR
TEL: 01538 757233
MOB: 07889 225437
E-MAIL Malcolm.Sales@salesqs.co.uk

AS PROPOSED

FOR APPLICATION FOR
LISTED BUILDING CONSENT

DRAWING NR. 1509/11/03