All heights, sizes and dimensions should be checked on site by the contractor before any work is put in hand.

Figured dimensions should be taken in preference to scaling and any errors or omissions reported to the architect at once

This drawing has been prepared in accordance with the CDM (Construction Design and Management) and all foreseeable design risks to those involved or affected by construction have been avoided wherever possible

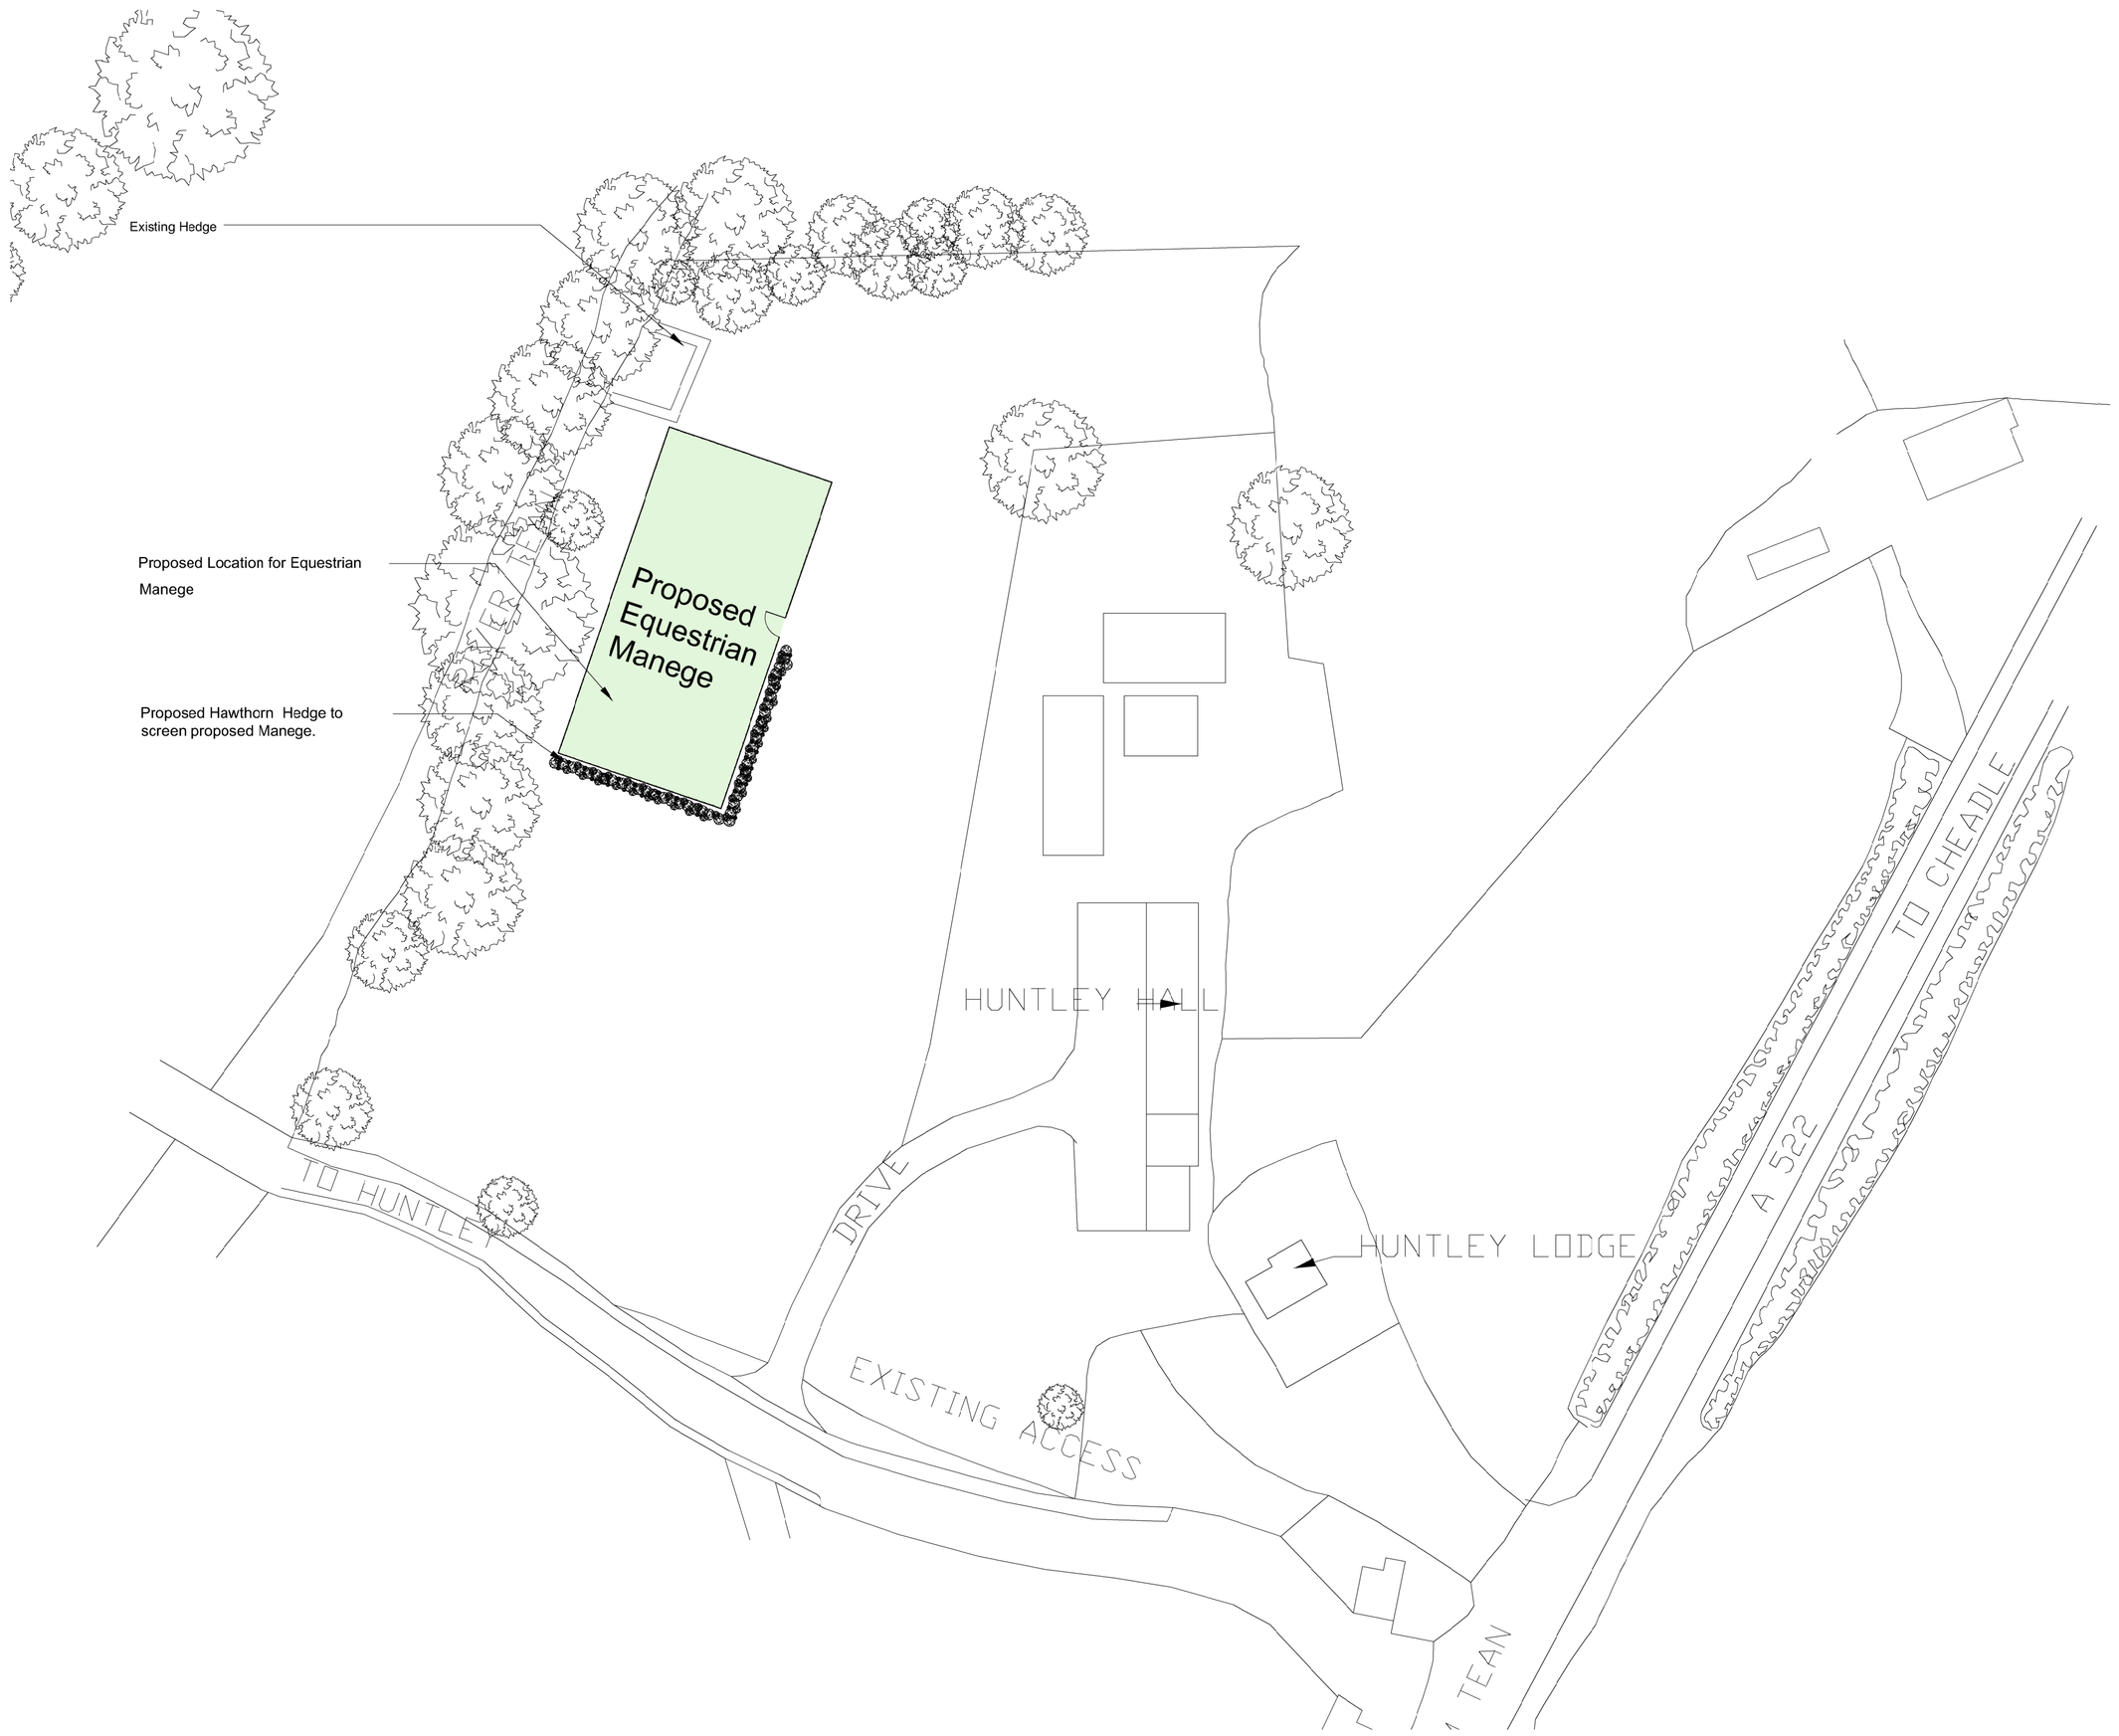

PROPOSED SITE PLAN (Scale 1:500 @ A1)

Rev	Date	By	Detail

Drawing status

PLANNING APPLICATION

Client

MRS D. HART

Project/Location

PROPOSED NEW EQUESTRIAN MANEGE

Location:

HUNTLEY HALL,HUNTLEY LANE, CHEADLE, STOKE ON TRENT, ST10 1UA

SMYTHEMAN ARCHITECTURAL

12 High Street
Tean, Stoke-on-Trent
ST10 4DZ
United Kingdom

T +44 (0)1538 722097
F +44 (0)1538 722185
mail@smytheman.co.uk
www.smytheman.co.uk

Drawing title

PROPOSED SITE PLAN

Scale(s)	Date	Drawn	Checked
1:500 A1	13/06/16	JK	SS

Drawing number

2995.02

Revision