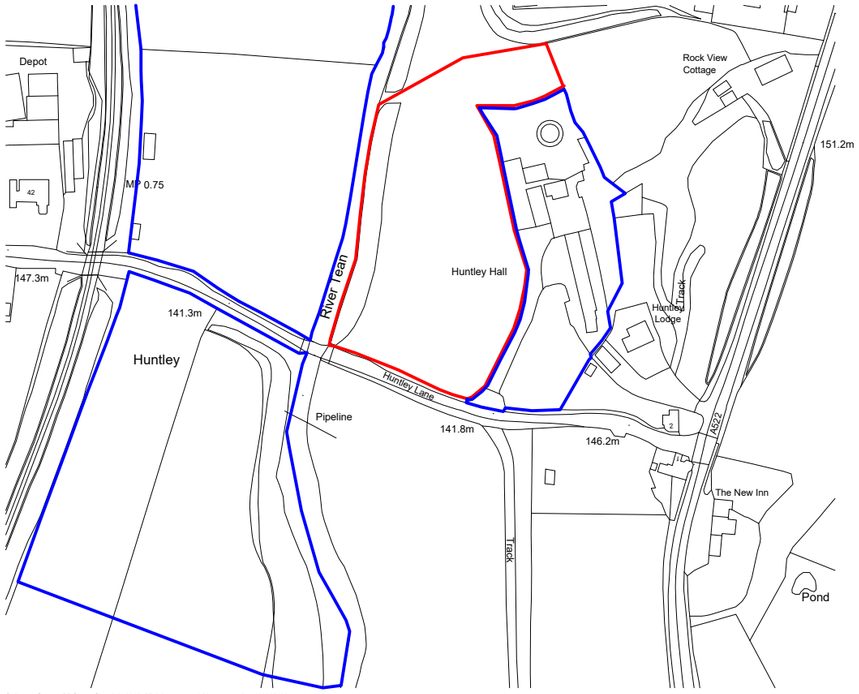

Ordnance Survey, (c) Crown Copyright 2016. All rights reserved. Licence number 100022432

LOCATION PLAN - Scale 1:2500

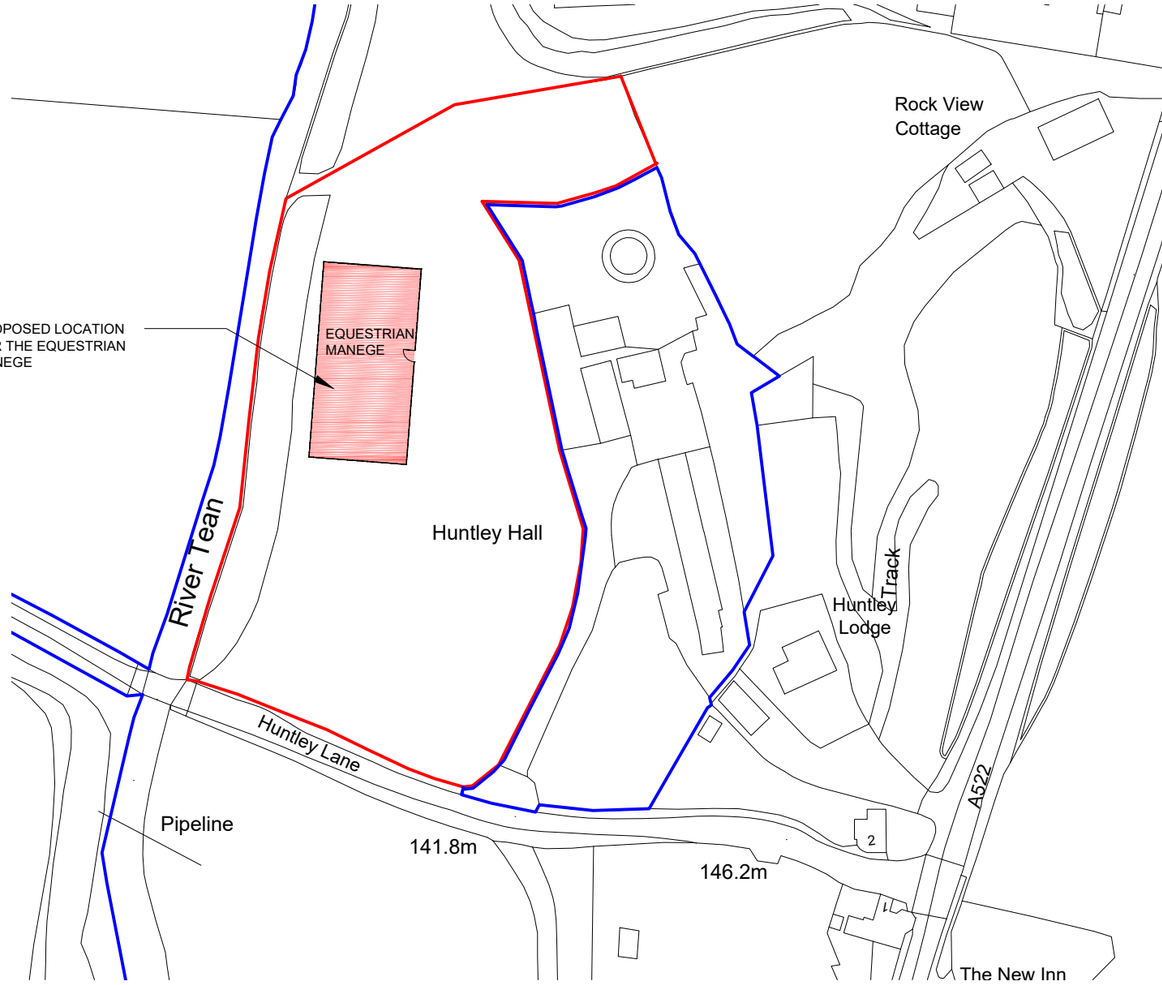

Ordnance Survey, (c) Crown Copyright 2016. All rights reserved. Licence number 100022432

BLOCK PLAN - Scale 1:1250

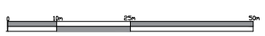

All heights, sizes and dimensions should be checked on site by the contractor before any work is put in hand.

Figured dimensions should be taken in preference to scaling and any errors or omissions reported to the architect at once

This drawing has been prepared in accordance with the CDM (Construction Design and Management) and all foreseeable design risks to those involved or affected by construction have been avoided wherever possible

Rev Date By Detail

Drawing status
PLANNING APPLICATION

Client
MRS D. HART

Project/Location
PROPOSED NEW EQUESTRIAN MANEGE
Location:
HUNTLEY HALL,HUNTLEY LANE, CHEADLE, STOKE ON TRENT, ST10 1UA

SMYTHEMAN ARCHITECTURAL
12 High Street
Tean, Stoke-on-Trent
ST10 4DZ
United Kingdom
T +44 (0)1538 722097
F +44 (0)1538 722185
mail@smytheman.co.uk
www.smytheman.co.uk

Drawing title
LOCATION PLAN & BLOCK PLAN

Scale(s)	Date	Drawn	Checked
AS SPECIFIED A1	13/06/16	JK	SS

Drawing number
2995.04

Revision