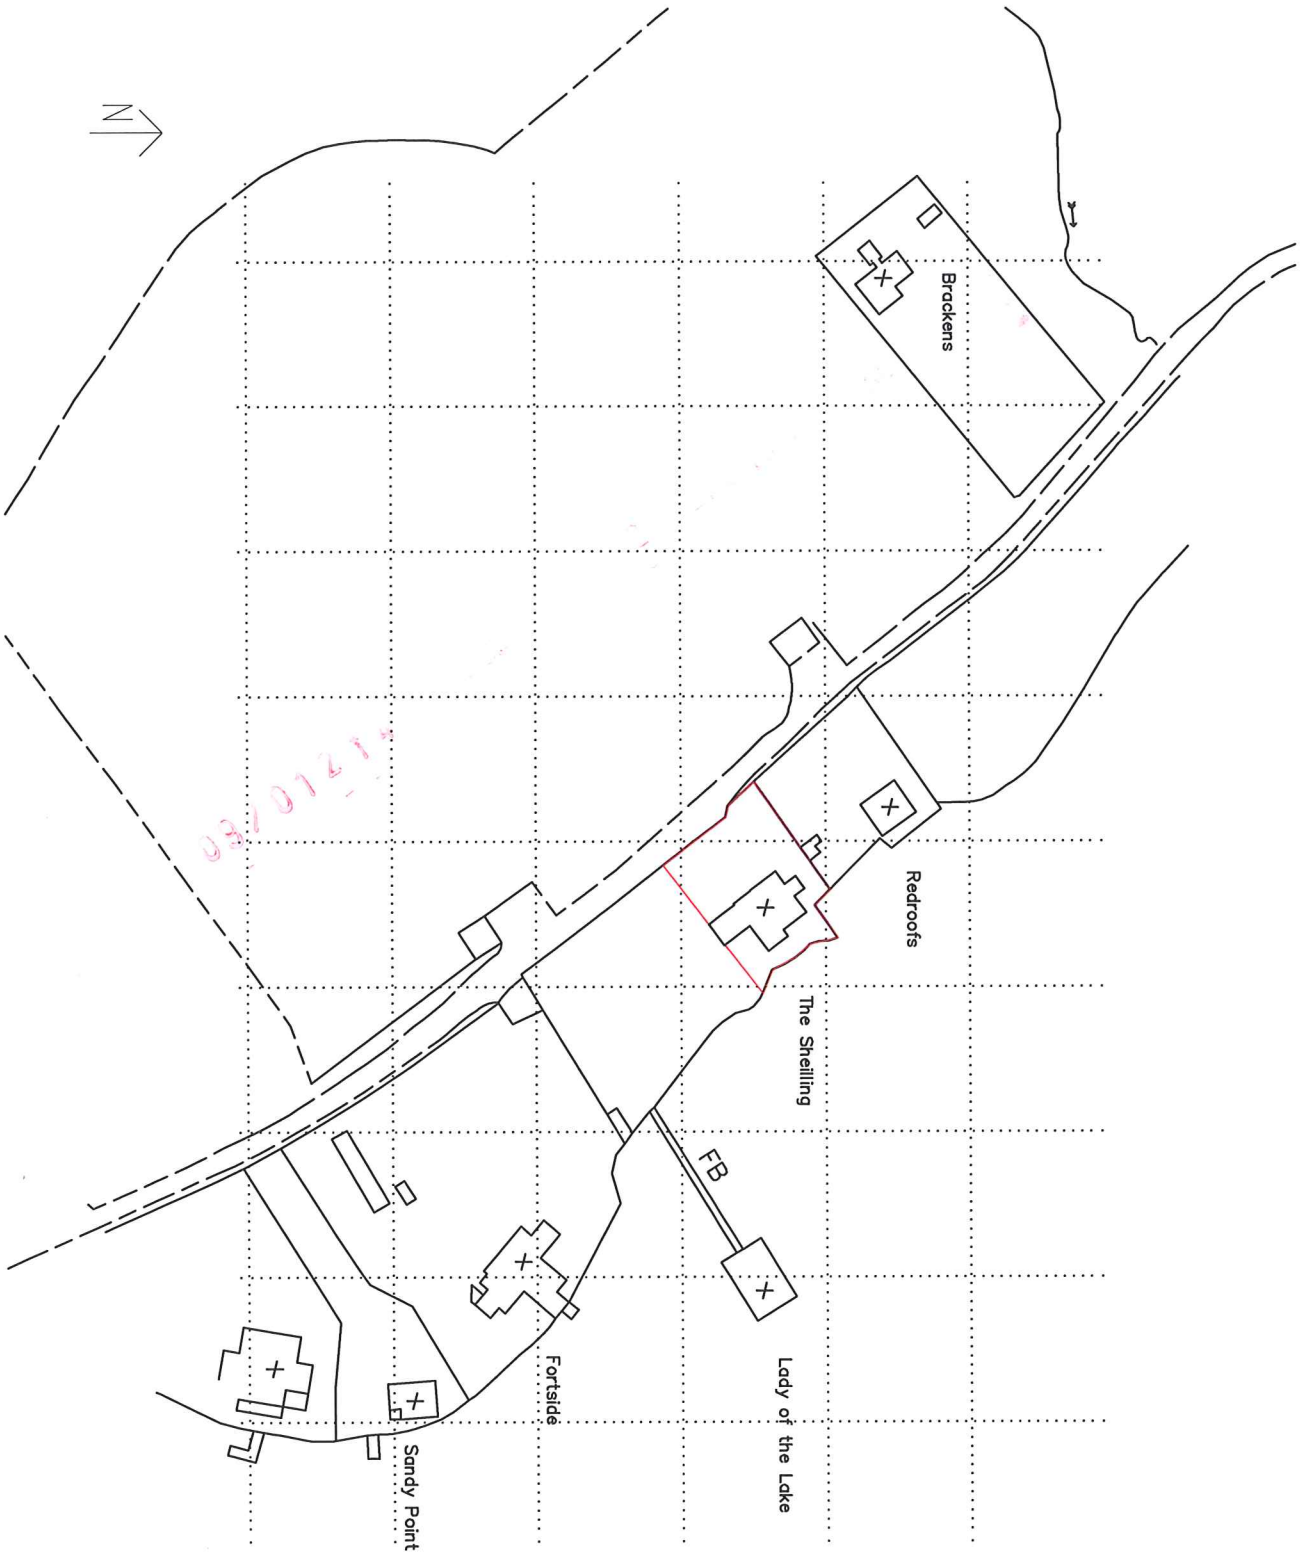

Do not scale from this drawing contractor should take and check all dimensions on site prior to commencement of work. All Discrepancies to be reported to Architectural Design. This Drawing is the © copyright of Architectural Design

Rev. Description Int Date

ARCHITECTURAL DESIGN

The Courtyard
28A Great King Street
Macclesfield
Cheshire SK11 6PL

t. 01625 615954
f. 01625 511042

e. post@archdes.co.uk
i. www.archdes.co.uk

Job Title:
Alterations and Extensions to The Sheilings.
Reacliffe Road. Rudyard.

Dwg Title:
Location Plan

Scale:	Drawn By:	Date:	Job No/Dwg & Rev:
1=1250@A4	SJW	03.11.2009	AD.1977.00