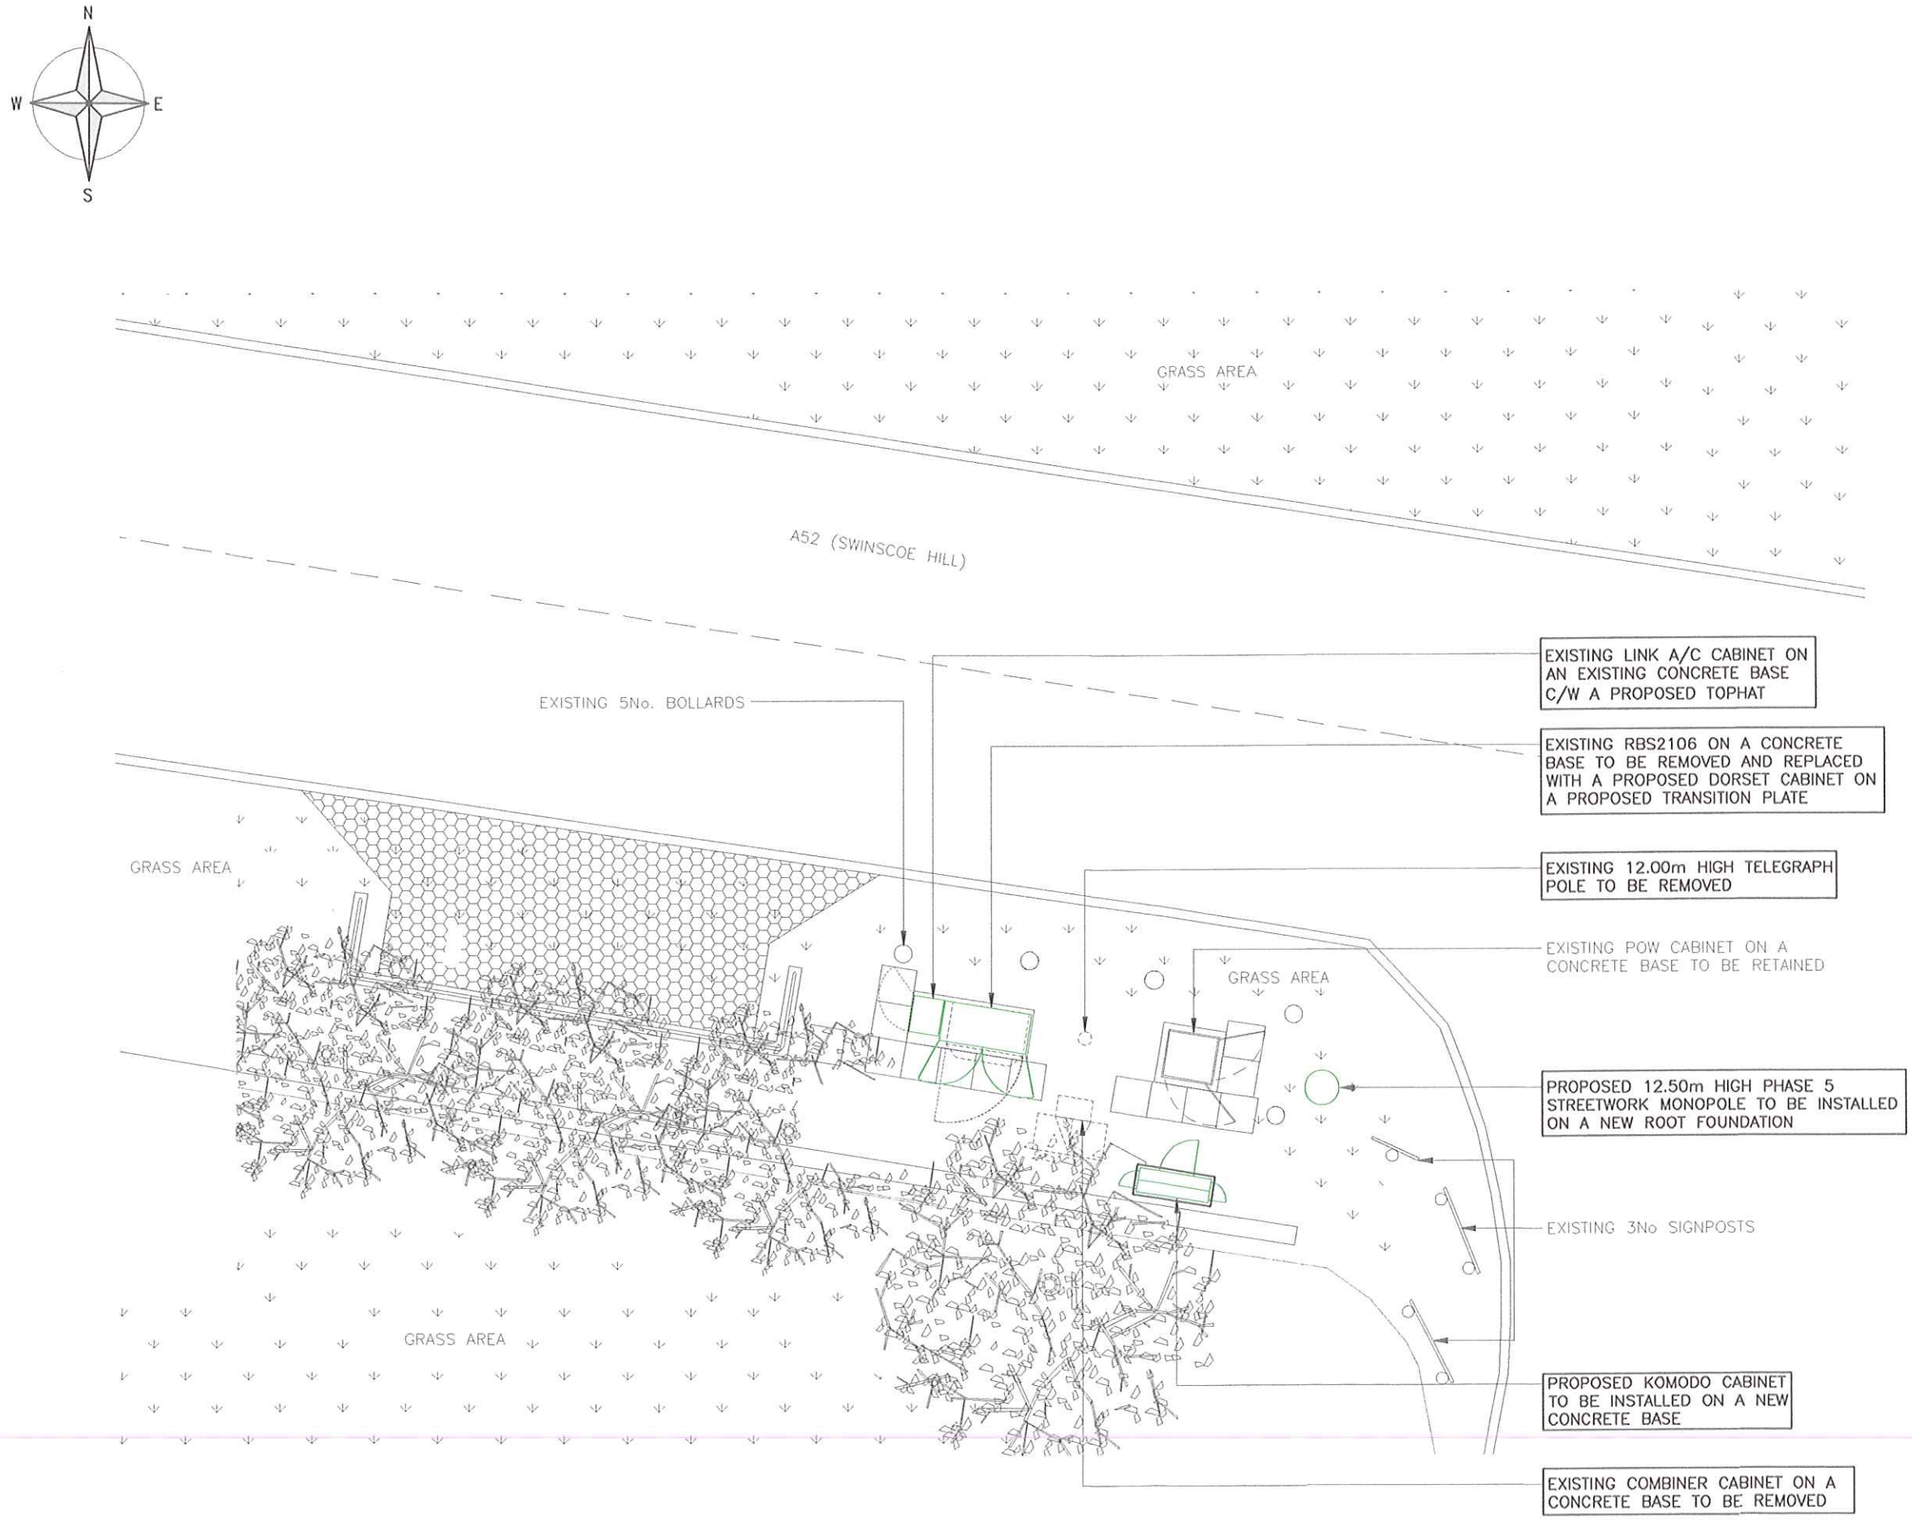

PROPOSED SITE PLAN
(1:100)

ALL DIMENSIONS ARE IN mm UNLESS NOTED OTHERWISE

N.G.R E: 412740 N: 348550

NOTES:

REV	MODIFICATION	BY	CH	DATE
--	Issued for Approval	AR	ST	29.05.16

WHP Wilkinson Helsby
St. James Court
Wilderspool Causeway
Warrington WA4 6PS
Tel: 01925 424100 Fax: 01925 424101
e-mail: info@wilkinson-helsby.co.uk

Hatfield Business Park
Hatfield
Hertfordshire
AL10 9BW
Tel: 01707 315000
Fax: 01707 319001

Cell No.	Opt.
60366	–

Cell ID No

TMUK ID	OUK ID	NEW ID
60366	–	STM001

Site Address / Contact Details

SWINSCOE HILL DNS
BULLGAP LANE
SWINSCOE HILL ON A52
NR ASHBOURNE, STAFFORDSHIRE
DE6 2HH

Drawing Title: PROPOSED SITE PLAN

Purpose of issue: PLANNING — Dwg Rev: –

Drawing Number: 200

Surveyed By:	Original Sheet Size:	Pack Issue:
ST	A3	–

Drawn:	Date:	Checked:	Date:
AR	29.05.16	ST	29.05.16

NOM DATE 09.03.16