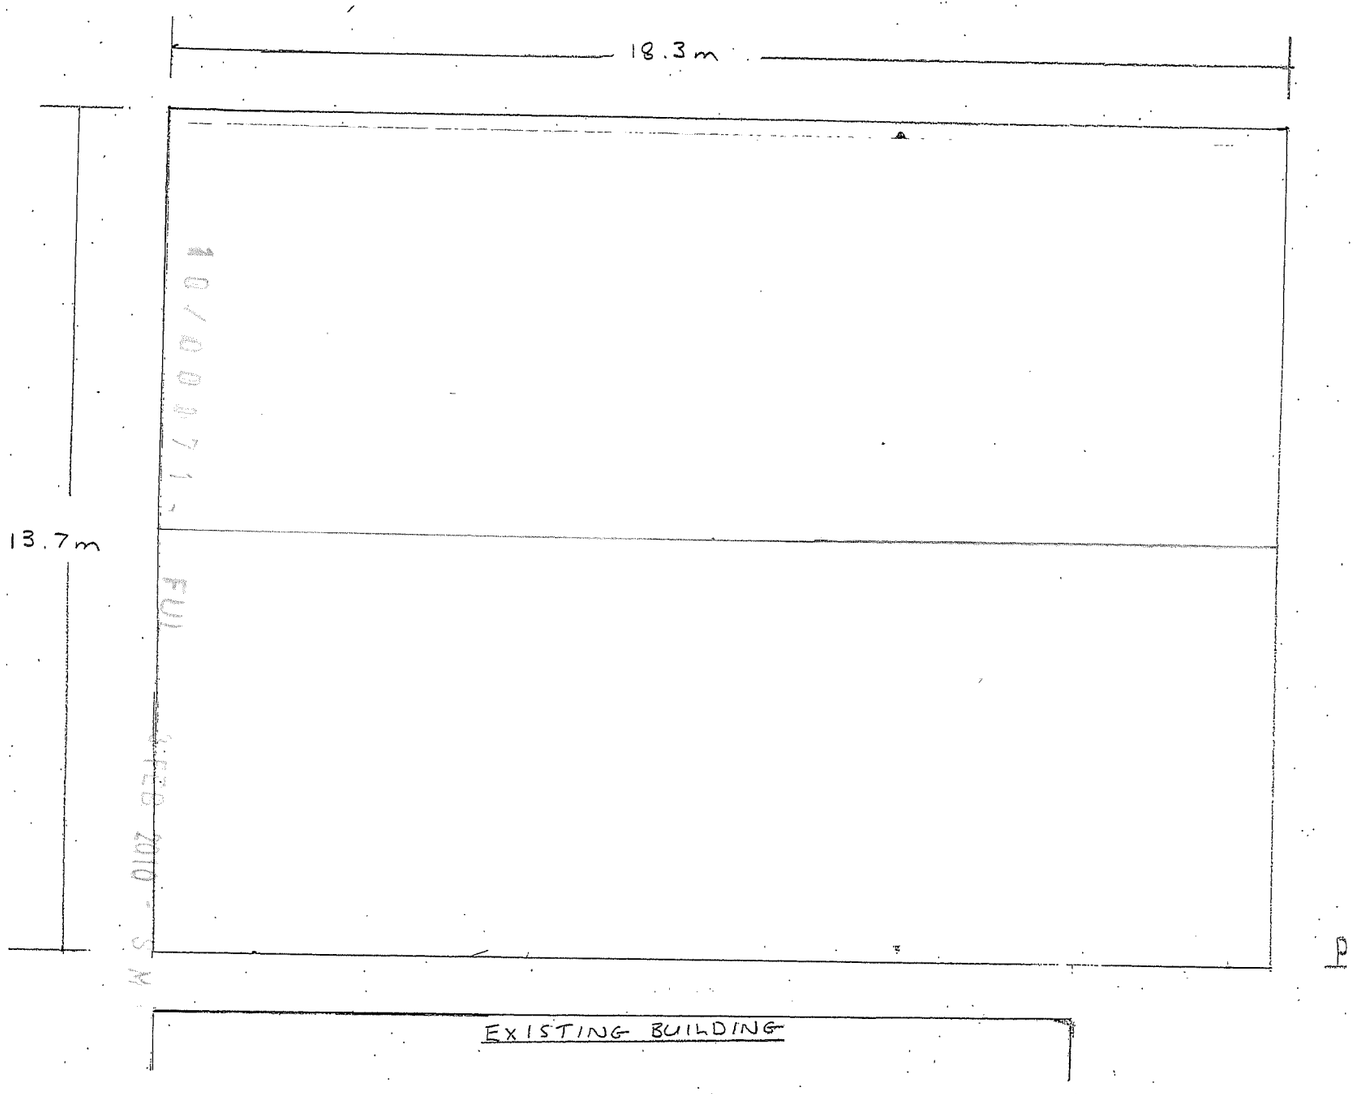

ROOF PLAN

SCALE 1:100

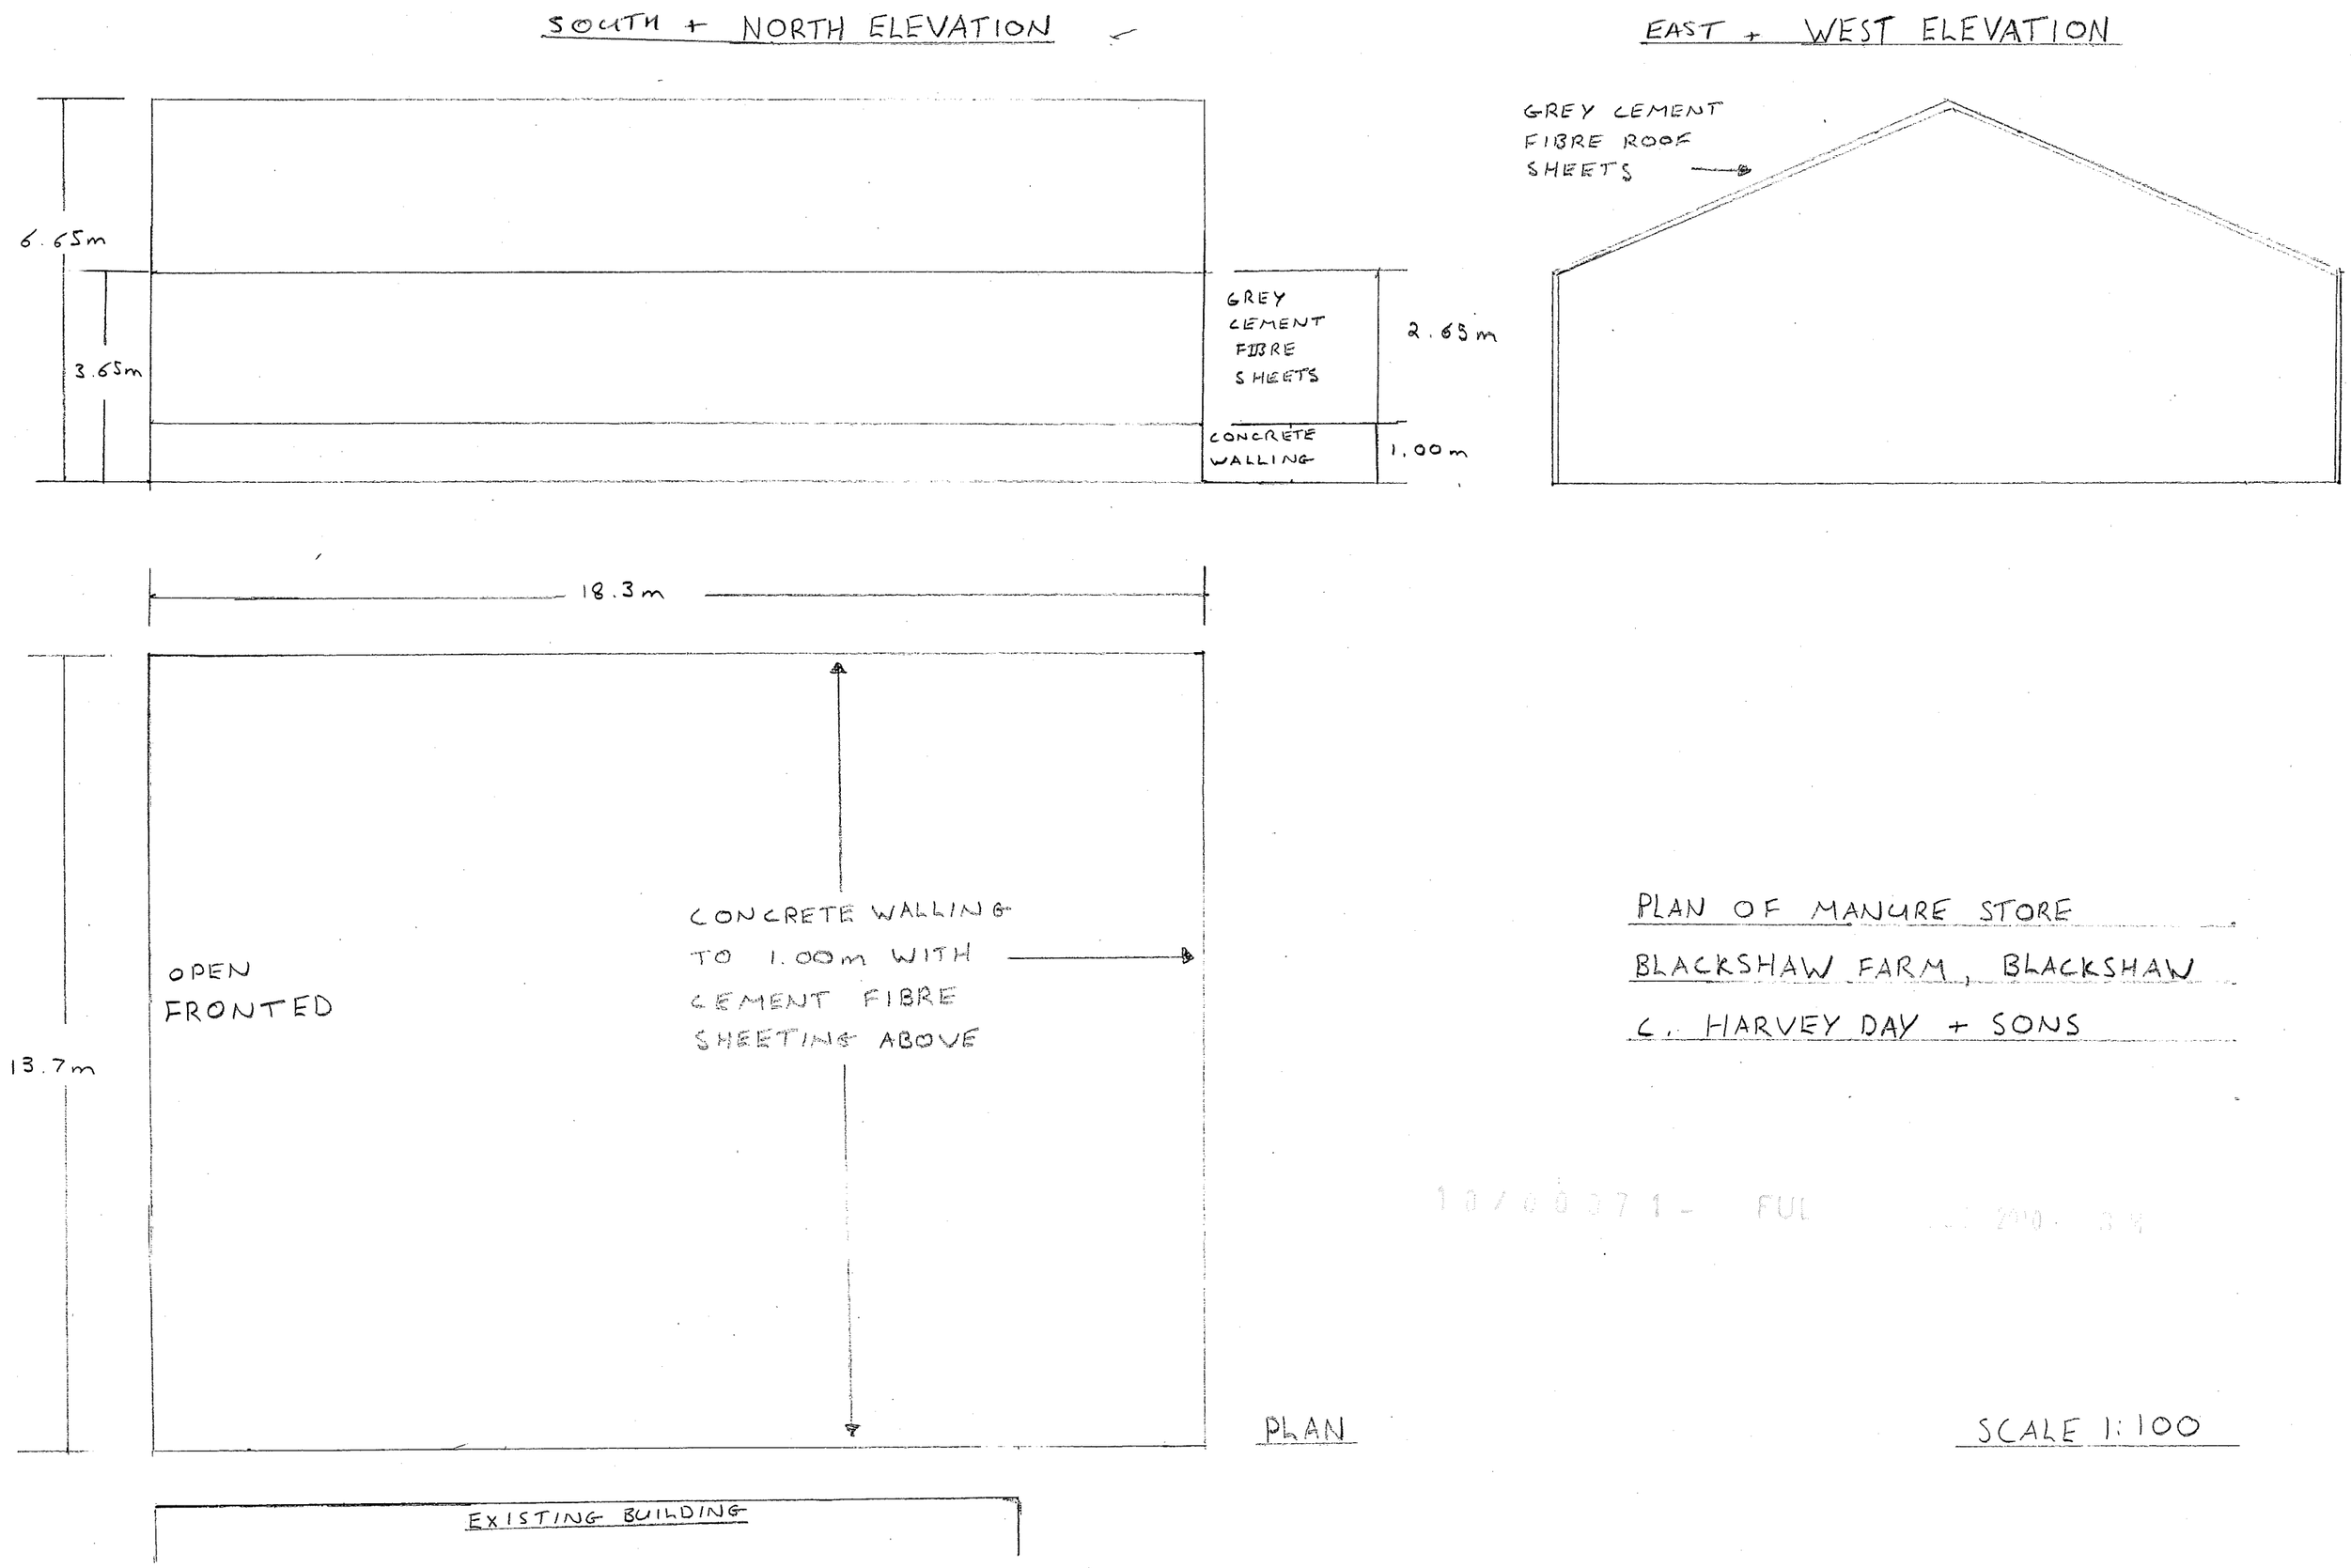
SOUTH + NORTH ELEVATION
EAST + WEST ELEVATION
GREY CEMENT FIBRE ROOF SHEETS
6.65m
3.65m
GREY CEMENT FIBRE SHEETS
2.65m
CONCRETE WALLING
1.00m
18.3m
13.7m
OPEN FRONTED
CONCRETE WALLING TO 1.00m WITH CEMENT FIBRE SHEETING ABOVE
EXISTING BUILDING
PLAN
PLAN OF MANURE STORE
BLACKSHAW FARM, BLACKSHAW
C. HARVEY DAY + SONS
SCALE 1:100