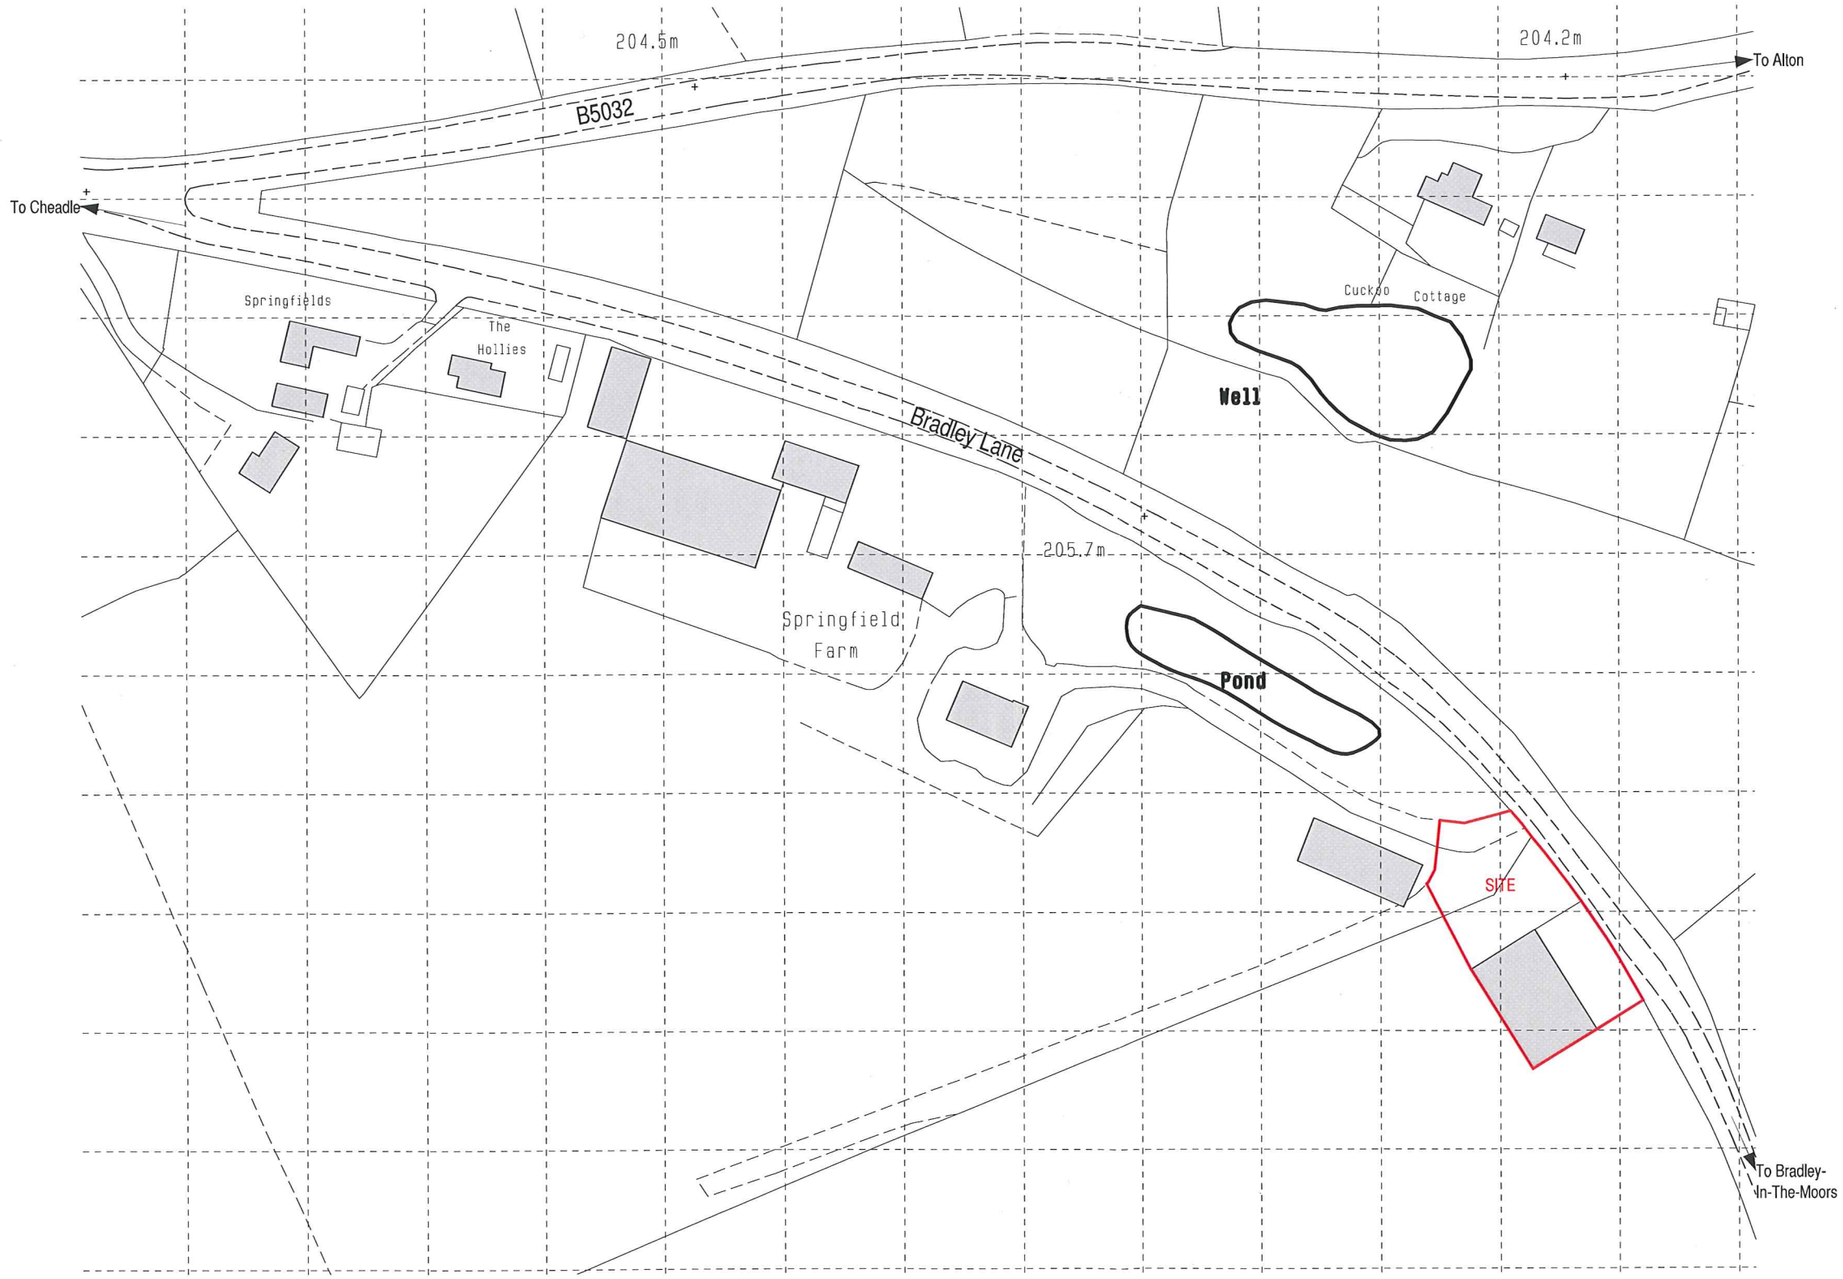


© Crown Copyright 2009. All rights reserved. Licence number 100020449

Location Plan
Scale 1:1250

N

0.0m 10.0m 20.0m 30.0m 40.0m 50.0m

scale bar @ 1:1250

S & J Tideswell

PROPOSED EXTENSION TO AGRICULTURAL BUILDING FOR PURPOSES OF SECURE GRAIN STORAGE,
ASH LEA FARM,
BRADLEY LANE,
ALTON,
STAFFORDSHIRE,
ST10 4DQ


LOCATION PLAN

Date	Sheet	Scale
JUNE 2009	A3	1:1250
Drg No. 2009-1663-03	Rev. -	Drawn AB
Rev.		

SAMMONS Architectural LIMITED
Chartered Institute of Architectural Technologists
10 Cawdry Buildings, Fountain Street, Leek. ST13 6JP
Telephone + Fax 01538 386002
E-mail: info@sammonsltd.co.uk

This drawing is copyright. Do not scale.
All dimensions must be checked prior to commencement.

09/00595

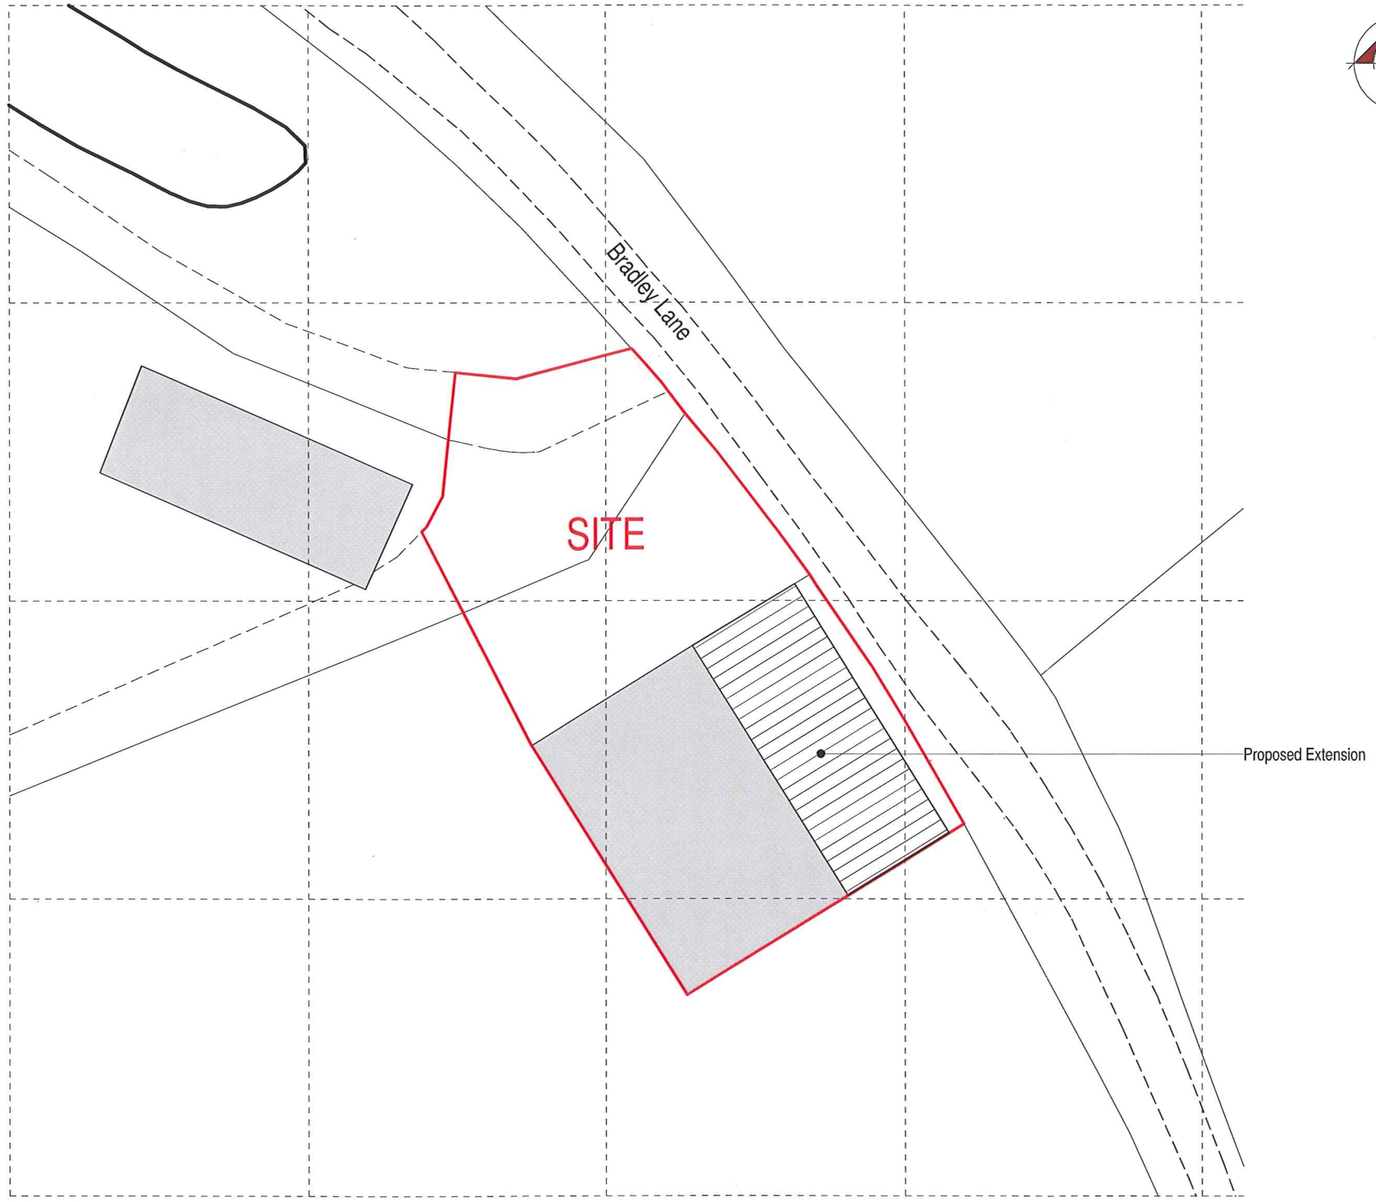

© Crown Copyright 2009. All rights reserved. Licence number 100020449

Block Plan
Scale 1:500



scale bar @ 1:500

S & J Tideswell

PROPOSED EXTENSION TO AGRICULTURAL BUILDING FOR PURPOSES OF SECURE GRAIN STORAGE,
ASH LEA FARM,
BRADLEY LANE,
ALTON,
STAFFORDSHIRE,
ST10 4DQ.

BLOCK PLAN

Date	Sheet	Scale
JUNE 2009	A3	1:500
Drg No.	Rev.	Drawn
2009-1663-04	-	AB

Rev.

SAMMONS Architectural LIMITED
Chartered Institute of Architectural Technologists

10 Cawdry Buildings, Fountain Street, Leek. ST13 6JP
Telephone + Fax 01538 386002
E-mail: info@sammonsltd.co.uk

This drawing is copyright. Do not scale.
All dimensions must be checked prior to commencement.