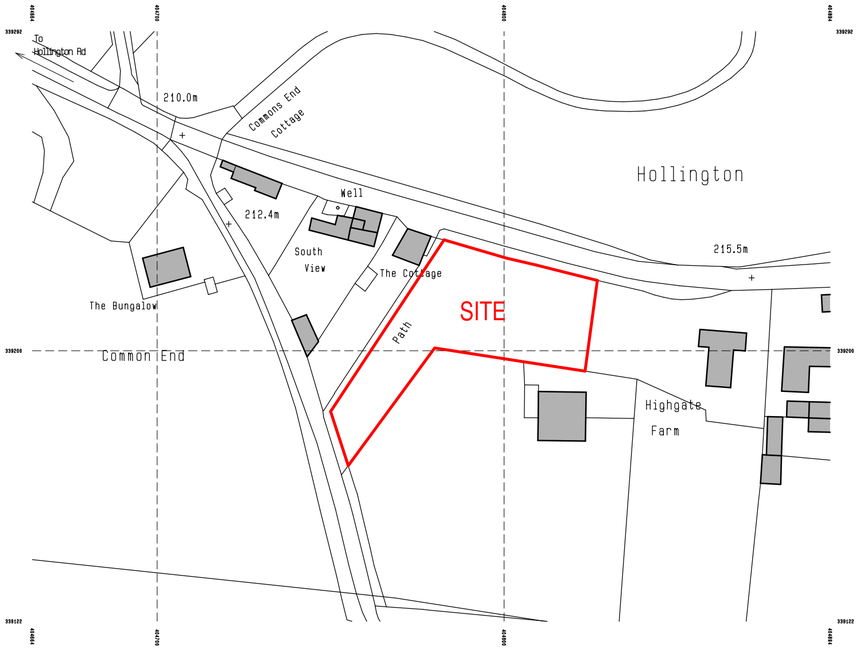



Serial number: 93448
© Crown copyright and database right 2016
Ordnance Survey licence 100048957

Location Plan

Scale 1:1250

0.0m 10.0m 20.0m 30.0m 40.0m 50.0m

scale bar @ 1:1250

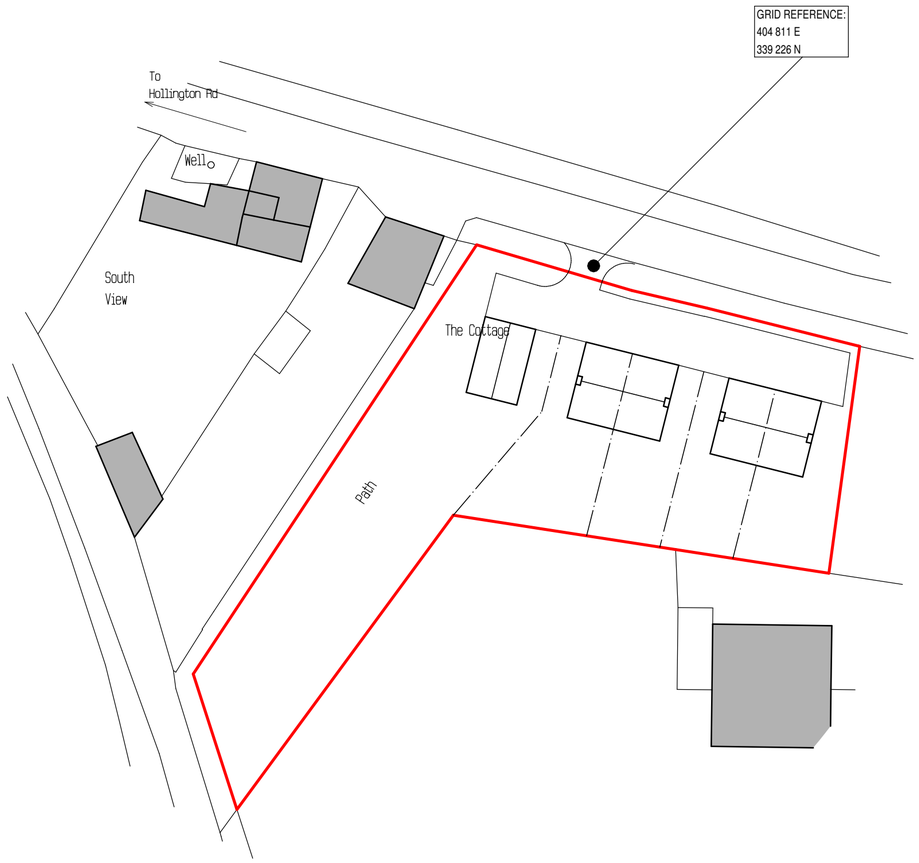

Block Plan

Scale 1:500

0.0m 5.0m 10.0m 15.0m 20.0m 25.0m

scale bar @ 1:500

Mr D Allen

OUTLINE APPLICATION FOR LAND OFF, MAIN ROAD, HOLLINGTON, STAFFORDSHIRE, ST10 4HS

LOCATION + BLOCK PLAN (INDICATIVE)

Date	Sheet	Scale
MAY 2016	A2	1:1250, 1:500
Drg No.	Rev.	Drawn
2016-2148-01	B	NAW

A - 15/06/2016 - 'TO HOLLINGTON RD' ADDED AS ROADNAME. GRID REFERENCE ADDED.
B - 30/06/2016 - TITLE SHEET AMENDED

SAMMONS Architectural LIMITED
Chartered Institute of Architectural Technologists Registered Practice
10 Cawdry Buildings, Fountain Street, Leek. ST13 6JP
Telephone: 01538 386002
E-mail: info@sammonsltd.co.uk
Web: www.sammonsltd.co.uk

This drawing is copyright. Do not scale.
All dimensions must be checked prior to commencement.